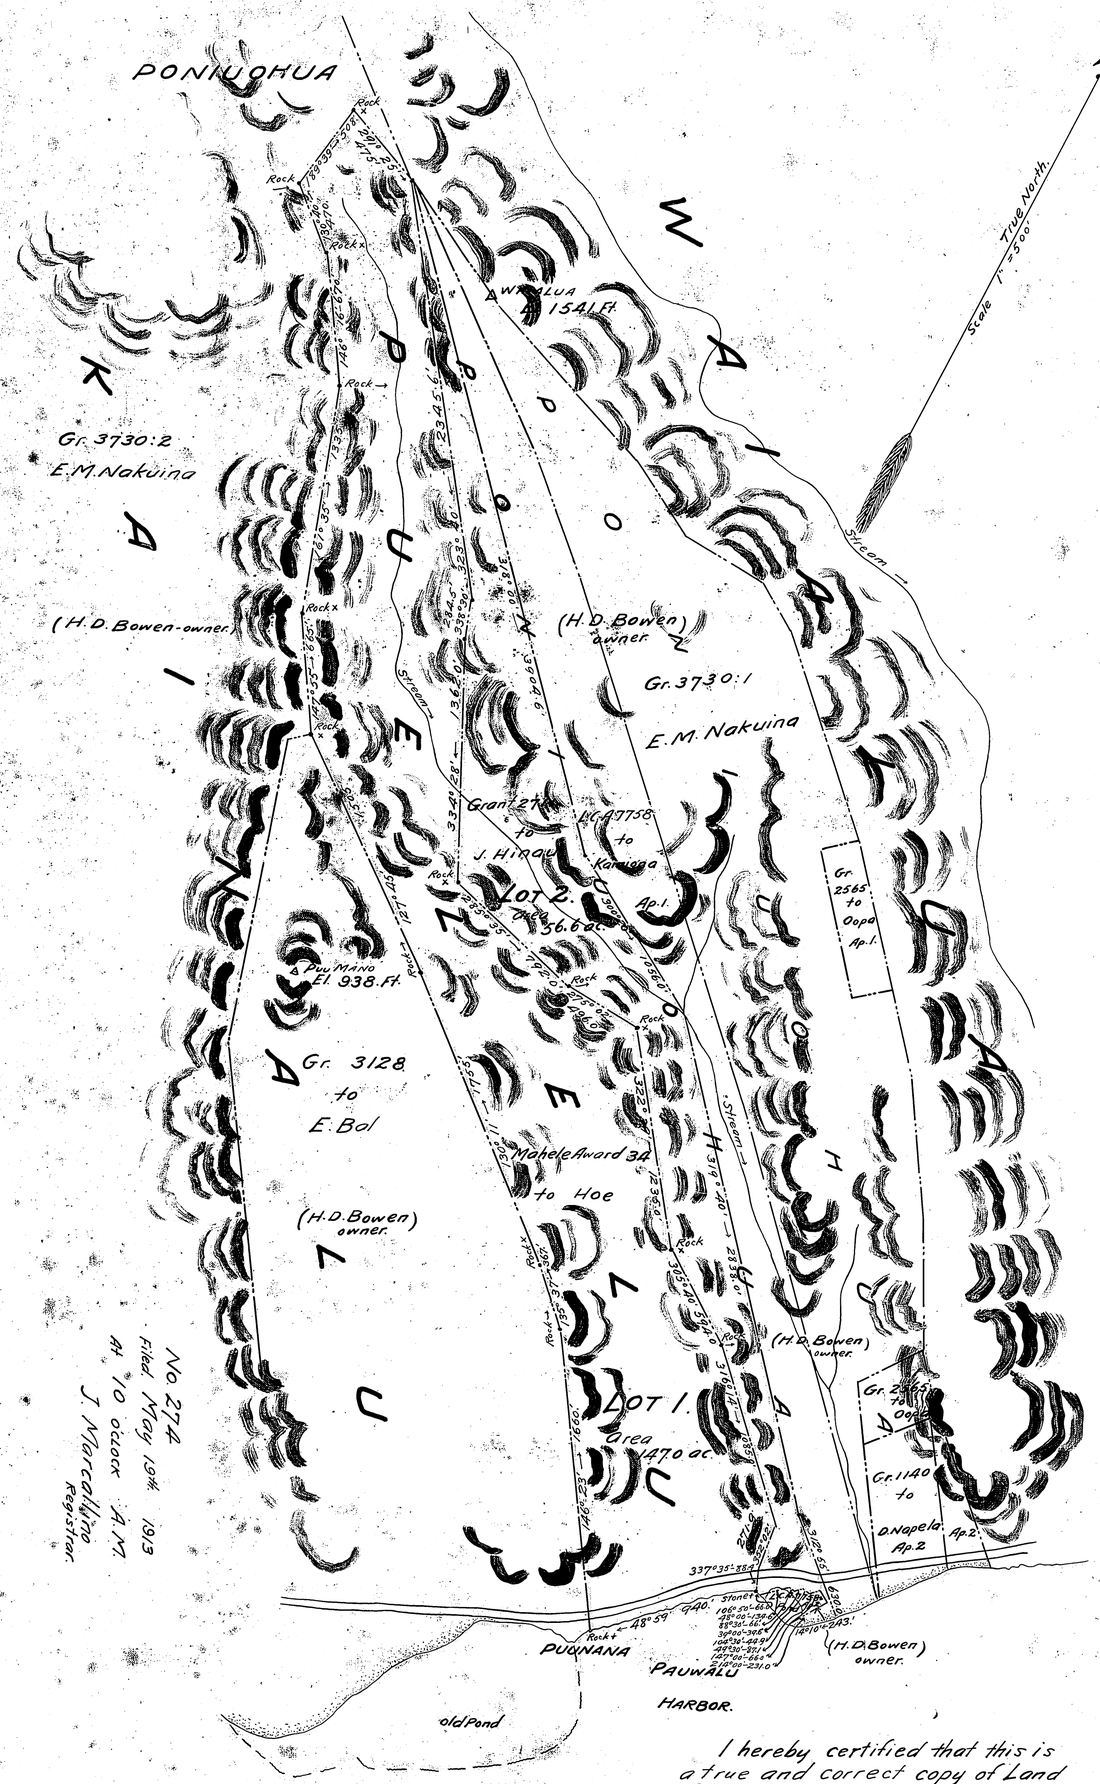

No. 274
Filed May 19th 1913
At 10 o'clock A.M.
J. Marcallino
Register.

COURT OF LAND REGISTRATION
TERRITORY OF HAWAII

Map and description with Petition No. 274.
Wong Waiboud, Petitioner.

LOT 1.

Being the Ahupuaa of Puelelu, Kona,
Island of Molokai.

Title, Royal Patent 8285 Mahele Award 34 to Hoe.

Beginning at a stone marked + at sea in boundary of Puelelu and Poniuohua 2. From this stone the Gov't. Survey Trig. Station △ 'Honomuni' bears by true azimuth 45°51'-4567.7 ft. and Puu Mano △ 115°39'-4307.4 ft. and Fish Pond wall 286°50'-70.0 ft. The above stone is also the initial point of Lot 2. and running by true azimuths:

1. 48°59' 940.0 ft. along sea to a rock marked + at a rocky point a little East of Puu Nana;
2. 146°23' 1660.0 ft. along Grant 3125 to E. Bal in Kainalu crossing the Government Road to a rock marked thus → on edge of gulch;
3. 135°37' 367.0 ft. along same to rock marked + on edge of gulch;
4. 130°11' 1755.0 ft. along same along edge of gulch to rock marked thus → on East slope of Puu Mano;
5. 127°45' 1505.0 ft. along same to rock marked + amongst a lot of rocks on side hill;
6. 147°55' 665.0 ft. along Gr. 3730 Ap. 2. to E. M. Nakuina in Kainalu to a point at old ditch 6 ft. West of a rock marked +;
7. 161°35' 1335.0 ft. along same up dividing ridge to rock marked thus → at old ditch on ridge;
8. 146°16' 670.0 ft. along same to rock marked + at old ditch and East of a hill called Kaimu Mano;
9. 130°40' 470.0 ft. along same to a rock marked thus → on West edge of old ditch;
10. 189°39' 508.0 ft. along same to a rock marked + in flat and being 10 ft. mauka of two holes at foot of ridge;
11. 291°25' 475.0 ft. along same up ridge to point on same;
12. 323°40' 2345.6 ft. along Lot 2 being Gr. 2711 to J. Hinau in Poniuohua 2. down ridge;
13. 338°30' 284.5 ft. along same;
14. 334°28' 1362.0 ft. along same across gulch to a rock marked + on top of ridge;
15. 285°35' 792.0 ft. along same down ridge to rock marked thus →;
16. 275°02' 496.0 ft. along same down ridge to rock marked +;
17. 322°39' 1235.0 ft. " " " " " " +;
18. 305°40' 594.0 ft. " " " " " " thus →;
19. 316°14' 1085.0 ft. " " ;
20. 352°02' 271.9 ft. " " to point on mauka side of Gov't road;
21. 337°35' 88.4 ft. " " crossing Gov't. road to initial point.

Area 147.00 acres. exclusive of The Gov't. road (20 ft. wide) cross this land near sea as shown on plan.

LOT 2.

Being part of Poniuohua 2. Gr. 2711 to J. Hinau.

Beginning at the initial point of Lot 1. a stone marked + at sea, and run by true azimuths:

1. 157°35' 88.4 ft. along Lot 1. Puelelu R.P. 8285 Mahele Award 34 to Hoe crossing Gov't. road to a point on mauka side of road;
2. 172°02' 271.9 ft. along same;
3. 136°14' 1085.0 ft. " " to rock marked thus →;
4. 125°40' 594.0 ft. " " up ridge to rock marked +;
5. 142°39' 1235.0 ft. " " " " " +;
6. 95°02' 496.0 ft. " " " " " thus →;
7. 105°35' 792.0 ft. " " " " " + on top of ridge;
8. 154°28' 1362.0 ft. along same cross gulch;
9. 158°30' 284.5 ft. " " ;
10. 143°40' 2345.6 ft. " " to point on ridge this point bears 291°25'-475.0 ft. from a rock marked + on flat and 10 ft. mauka of two holes at foot of ridge on boundary of Puelelu and Gr. 3730 ap. 2. to E. M. Nakuina in Kainalu;
11. 318°00' 3904.6 ft. along L.C.A. 7758 ap. 1. to Kaimiona in Poniuohua, down ridge;
12. 300°20' 1056.0 ft. along same downridge to point near junction of streams;
13. 319°40' 2838.0 ft. along same down valley;
14. 312°55' 630.0 ft. " " crossing Gov't. road to sea;
15. 41°10' 243.0 ft. along sea to point near fishpond wall;
16. 214°00' 231.0 ft. along L.C.A. 7758 ap. 2. to Kaimiona;
17. 147°00' 66.0 ft. along same;
18. 49°30' 87.1 ft. " " ;
19. 104°30' 44.9 ft. " " ;
20. 39°00' 39.6 ft. " " ;
21. 88°30' 66.0 ft. " " ;
22. 48°00' 134.6 ft. " " to point near fishpond wall at sea;
23. 106°50' 66.0 ft. along sea to initial point.

Area 56.60 acres. exclusive of The Gov't. road (20 ft. wide) cross this land near sea as shown on plan.

Original surveys on ground made by me in Sept. 1890.

M. D. Monsarrat
Surveyor and maker of plan.
855 Kaahumanu St.
Honolulu T.H.

Honolulu T.H.
May. 15th 1913

I hereby certified that this is a true and correct copy of Land Court Petition No. 274.
Geo. F. Wright
Ass't Court Surveyor.

Honolulu, T.H.
May 27 1913

4.2846