MAP 1

TERRITORY OF HAWAII
COURT OF LAND REGISTRATION
Map and Description with Petition No. 276.
Gaylord P. Wilcox Petitioner

Lots 12, 13, 14, and 15, a portion of the Ahupuaa of WAIPOULI, KAUAI, L.C.A. 8559B, Ap. 42 R.P. 7373 to W. C. Lunalilo

Beginning at the north west corner of Lot 15 marked by a 2½ inch pipe filled with cement, from which, Govt. Trig. Station "Nonou" is by true azimuth 83° 38' 12157.7 feet, a + on a concrete post on the boundry of WAIPOULI and KAPAA 195° 50' 250 feet, and running by true azimuths,

1. 283° 04' 393.0 Feet along Lot 16 to a 2½" pipe at the sea beach,
2. 12° 57' 241.5 Feet along sea beach to 2½ inch pipe,
3. 12° 10' 242.5 Feet along sea beach to 2½ inch pipe,
4. 11° 45' 242.0 Feet along sea beach to 2½ inch pipe,
5. 58' 463.5 Feet along sea beach to 2½ inch pipe,
6. 115° 13' 563.5 Feet along WAIPOULI to 2½ inch pipe,
7. 195° 50' 1062.0 Feet along Government Road to the point of beginning.

Area 11 3/10 Acres

J. H. Moragne
Surveyor.

APRIL 14 1913

No. 276
Filed. May 22nd. 1913
At. 9 O'CLOCK A.M.
J. Marcallino.
Registrar.
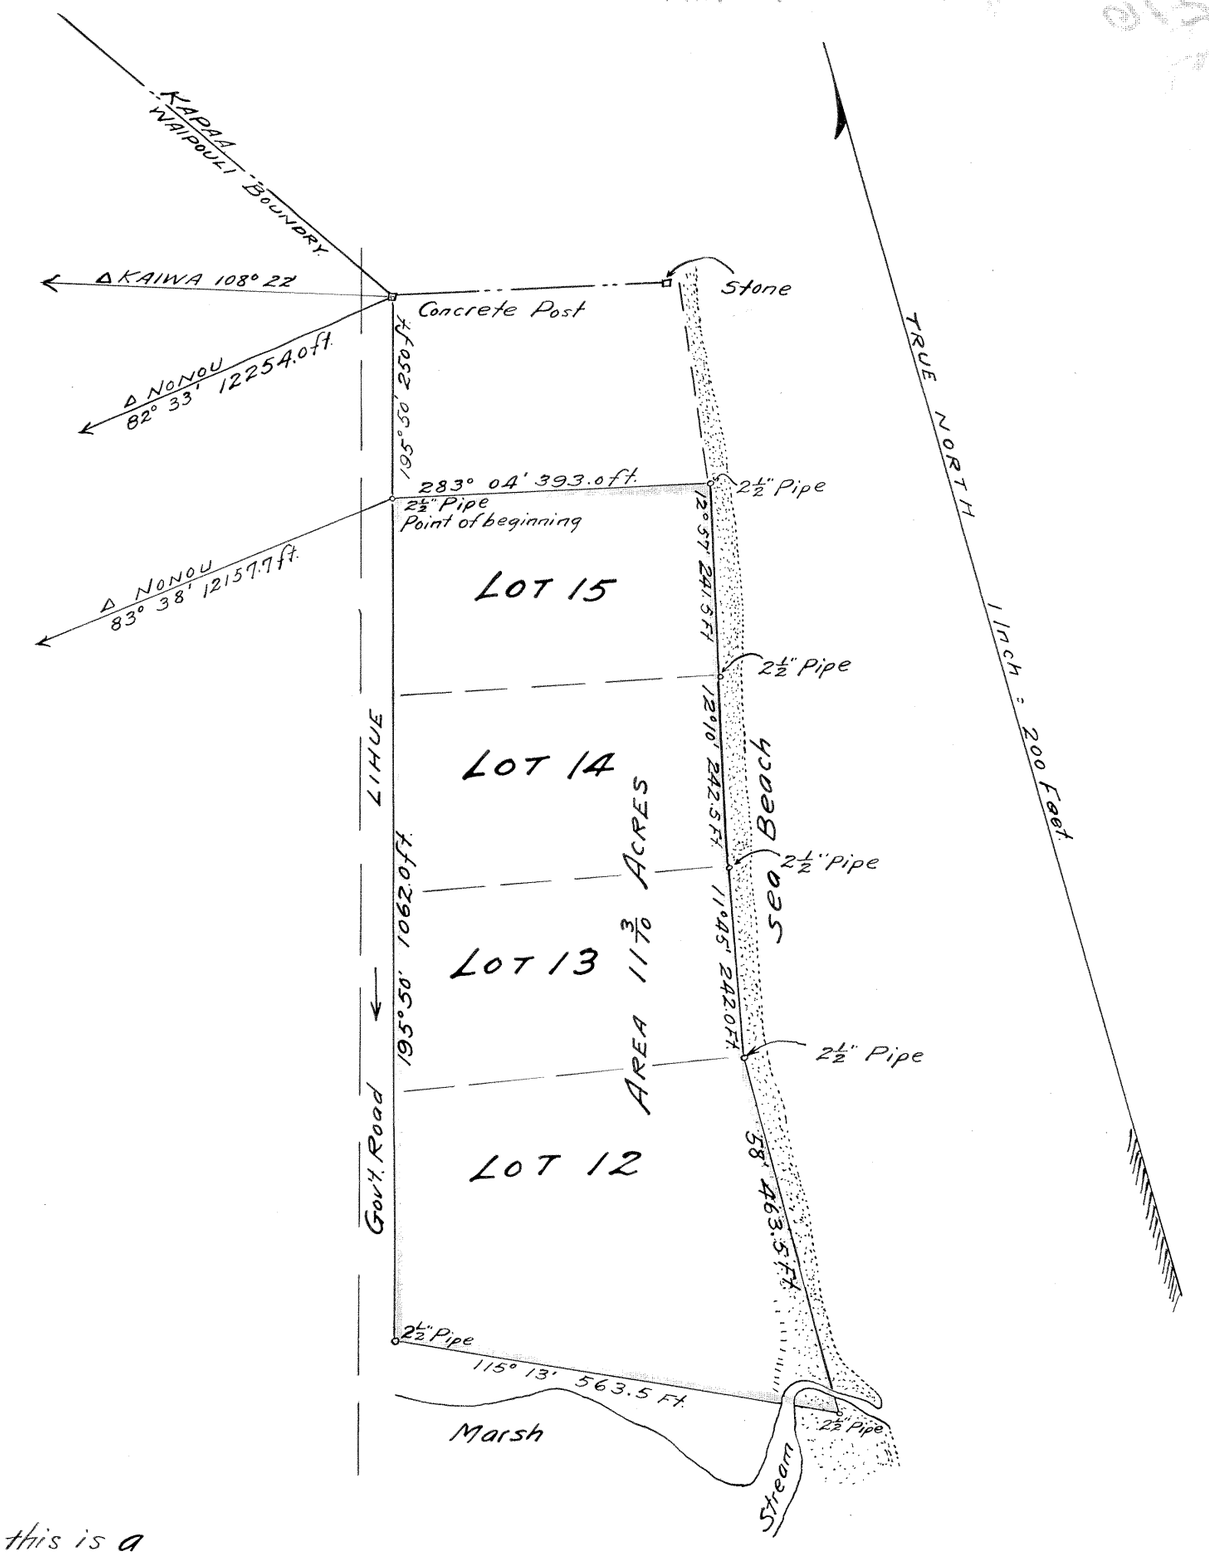
I hereby certified that this is a true and correct copy of Land Court Petition No. 276.
Geo. F. Wright
Ass't Court Surveyor.
Honolulu, T.H.
May 26. 1913.