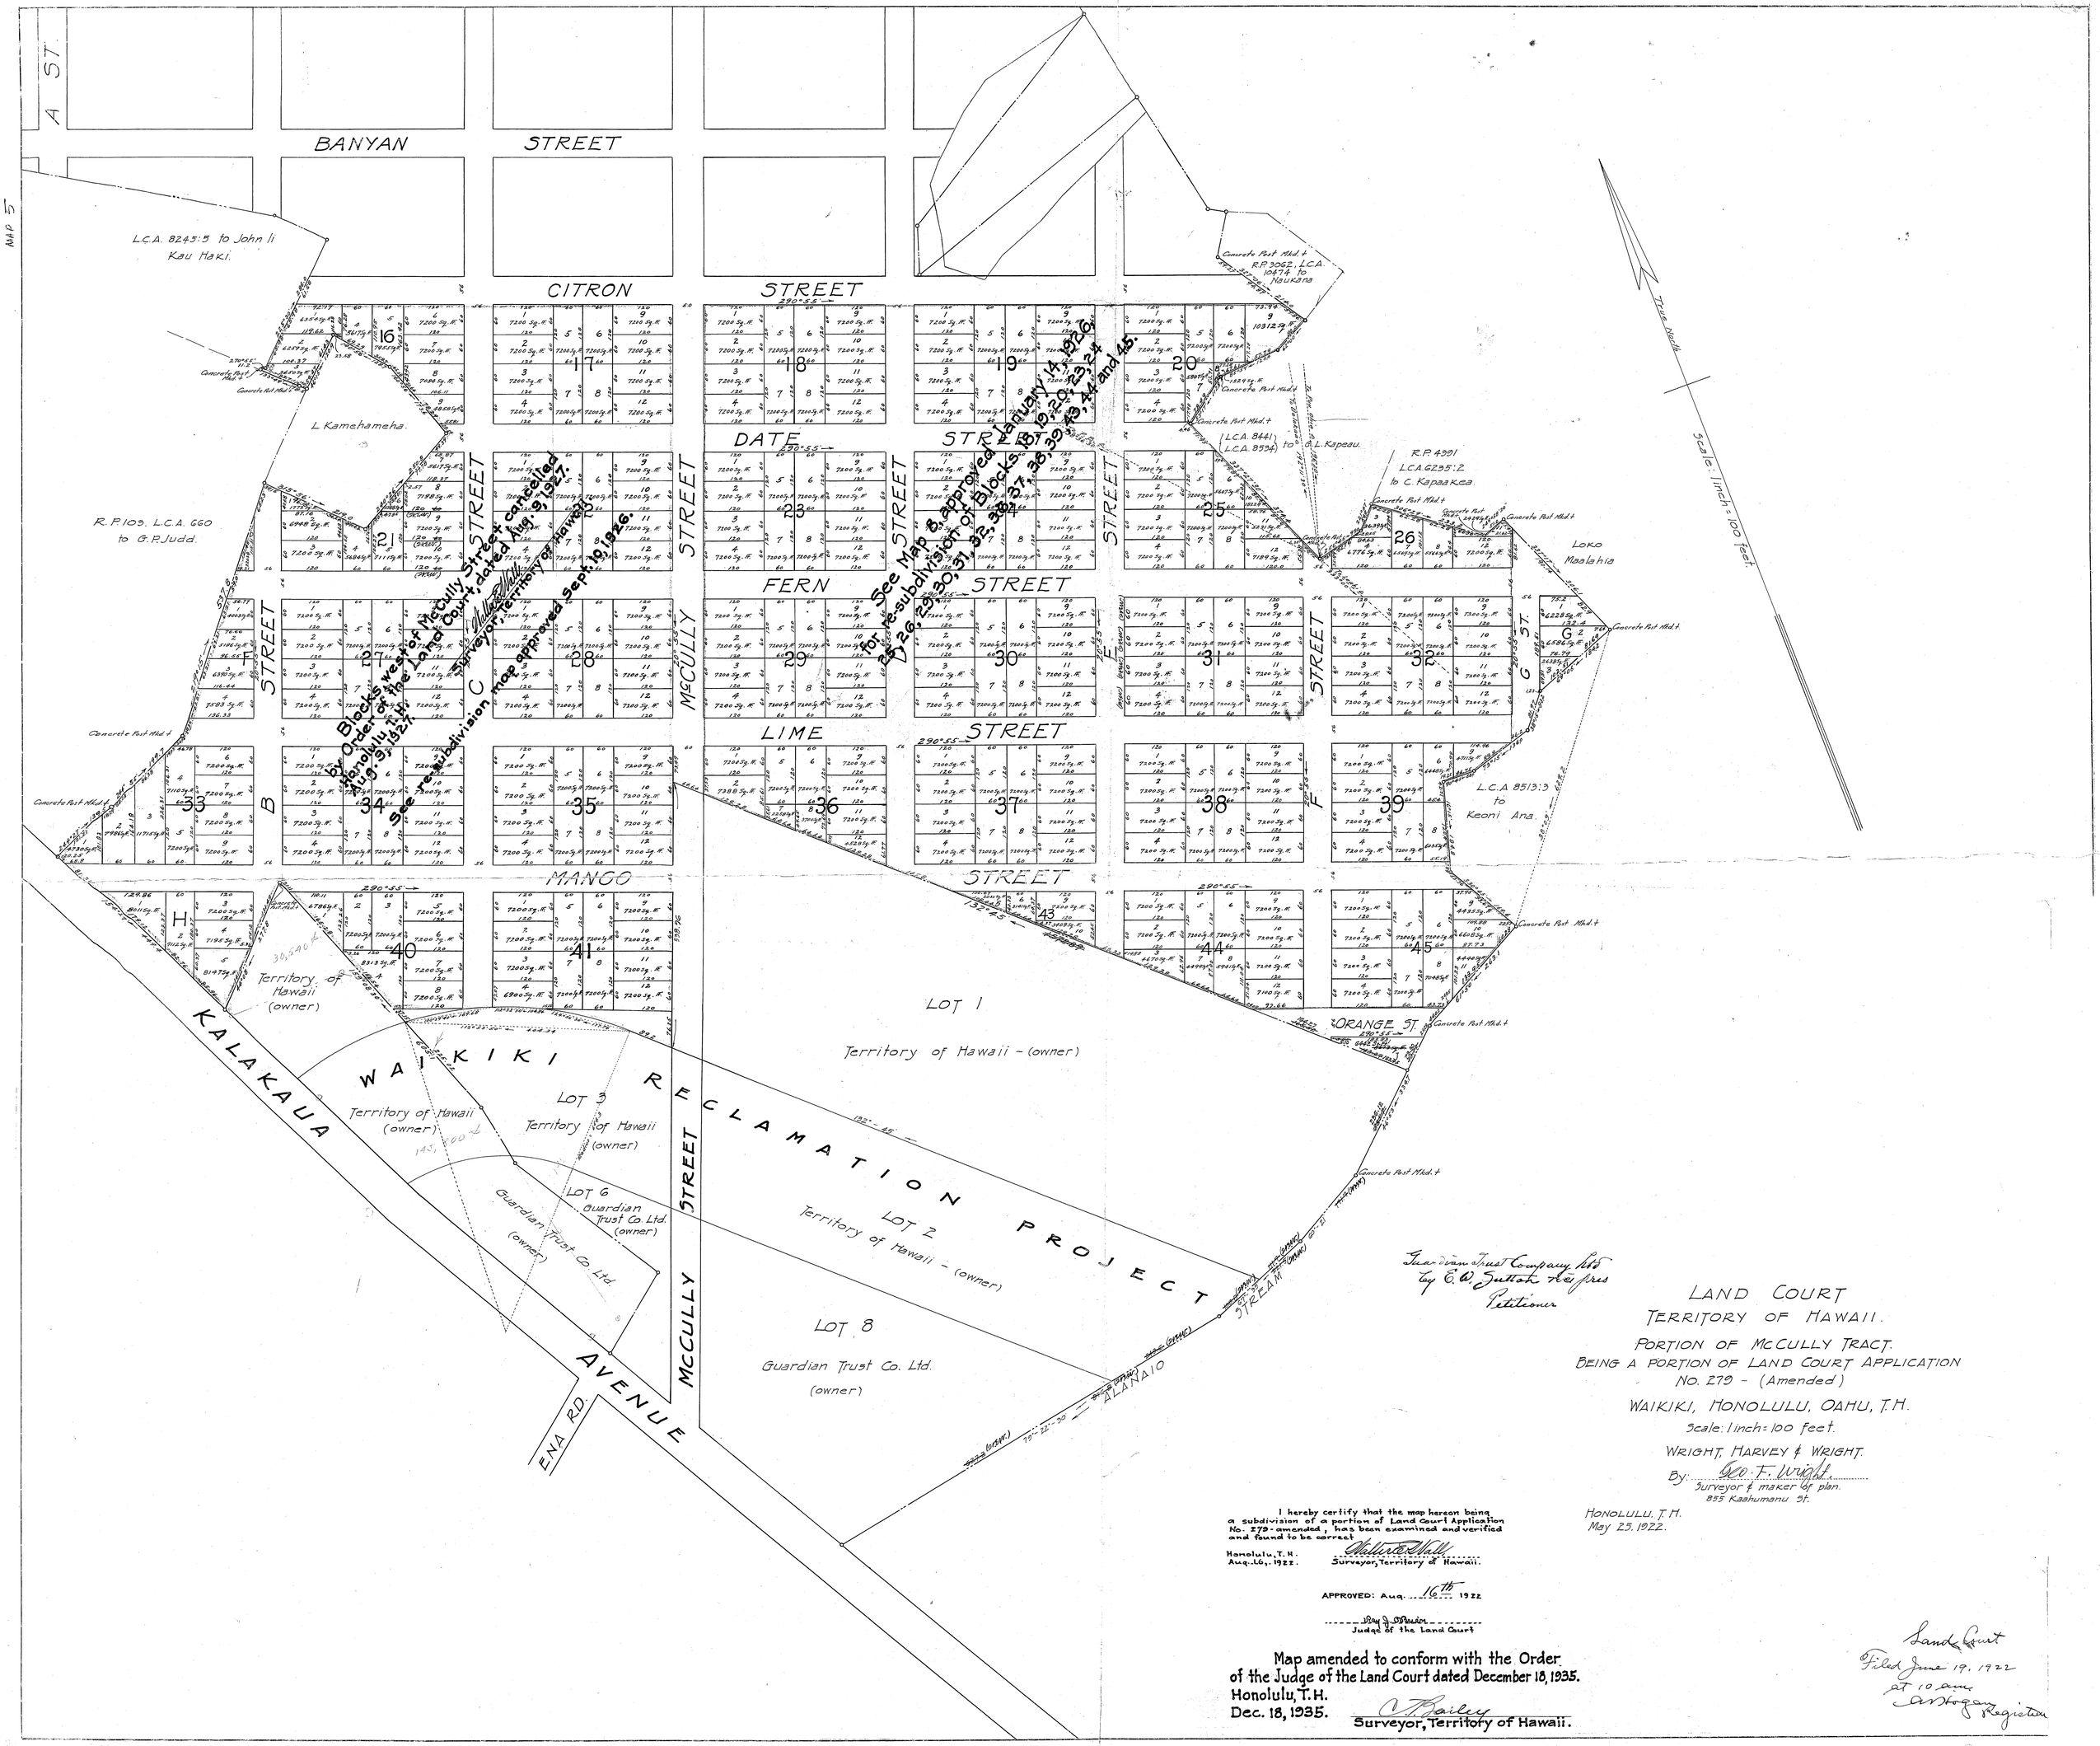

Guardian Trust Company Ltd.
by E. A. Sutton Vice Pres
Petitioner

LAND COURT
TERRITORY OF HAWAII.
PORTION OF McCULLY TRACT.
BEING A PORTION OF LAND COURT APPLICATION
NO. 279 - (Amended)
WAIKIKI, HONOLULU, OAHU, T.H.
Scale: 1 inch = 100 feet.
WRIGHT, HARVEY & WRIGHT.
By: Geo. F. Wright
Surveyor & maker of plan.
835 Kaahumanu St.

HONOLULU, T.H.
May 23, 1922.

I hereby certify that the map hereon being a subdivision of a portion of Land Court Application No. 279-amended, has been examined and verified and found to be correct

Honolulu, T.H.
Aug. 16, 1922.

Walter E. Wall
Surveyor, Territory of Hawaii.

APPROVED: Aug. 16th 1922

Roy J. Morris
Judge of the Land Court

Map amended to conform with the Order of the Judge of the Land Court dated December 18, 1935.
Honolulu, T.H.
Dec. 18, 1935.

C. T. Bailey
Surveyor, Territory of Hawaii.

Land Court
Filed June 19, 1922
at 10 a.m.
A. Hogan
Registrar