MAP 6

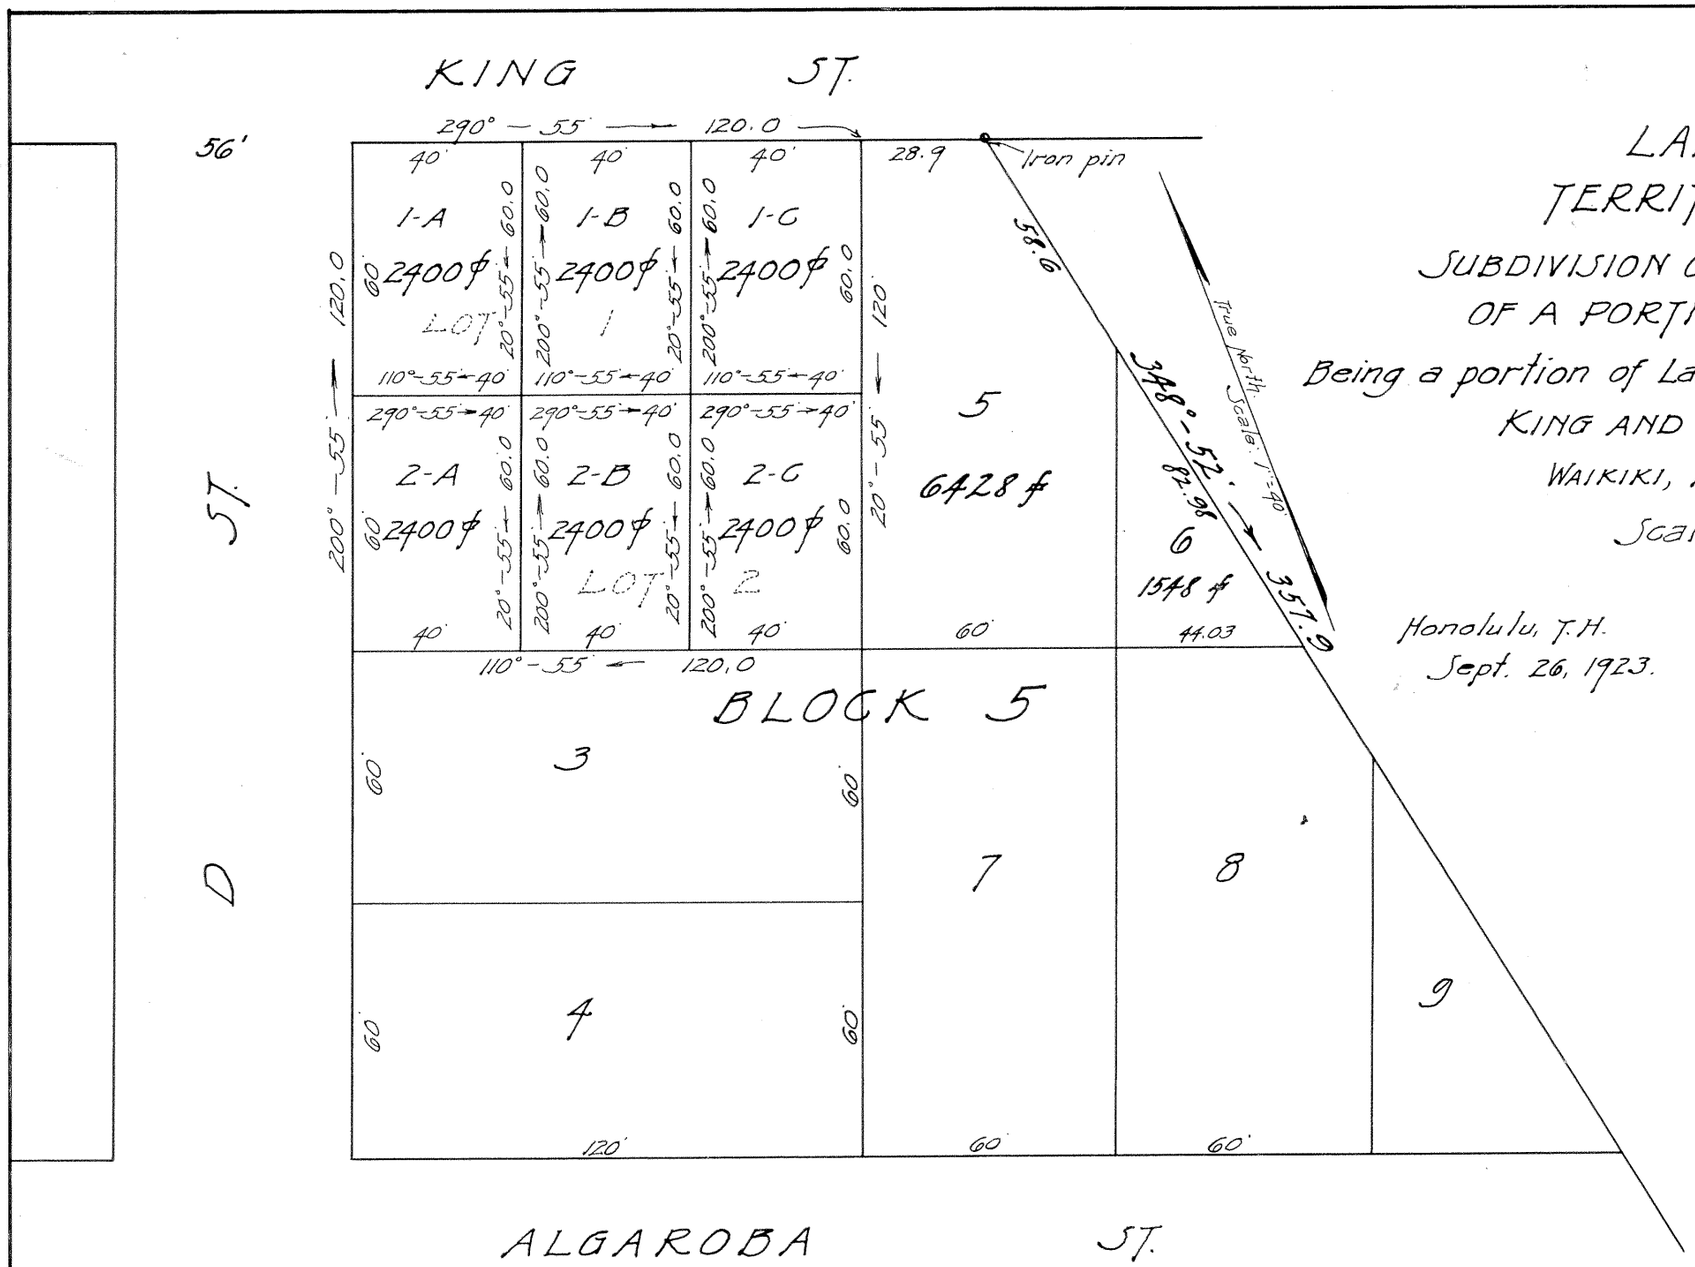

LAND COURT
TERRITORY OF HAWAII.

SUBDIVISION OF LOTS 1 AND 2, BLOCK 5, OF A PORTION OF THE McCULLY TRACT.

Being a portion of Land Court Application No. 279 (Amended)

KING AND "D" STREETS - SOUTH.

WAIKIKI, HONOLULU, OAHU, T.H.

Scale: 1 inch = 40 feet.

Honolulu, T.H.
Sept. 26, 1923.

WRIGHT, HARVEY & WRIGHT.
By: Geo. F. Wright,
Surveyor & Maker of Plan.
855 Kaahumanu St.

Guardian Trust Company Limited
by M B Renshaw
Secretary

APPROVED: October 9th 1923.

Ray J. O'Brien
Judge of the Land Court.

LAND COURT
Filed Oct. 9 1923
At 8:15 O'CLOCK A. M.
Arthur E. Restarick
Registrar

I hereby certify that the map hereon being a subdivision of Lots 1 and 2, Block 5 of a portion of McCully Tract, being a portion of Land Court Application No. 279 (Amended), has been examined and verified and found to be correct.

Honolulu, T.H.
Oct. 9, 1923.

Walter E. Wall,
Surveyor, Territory of Hawaii.