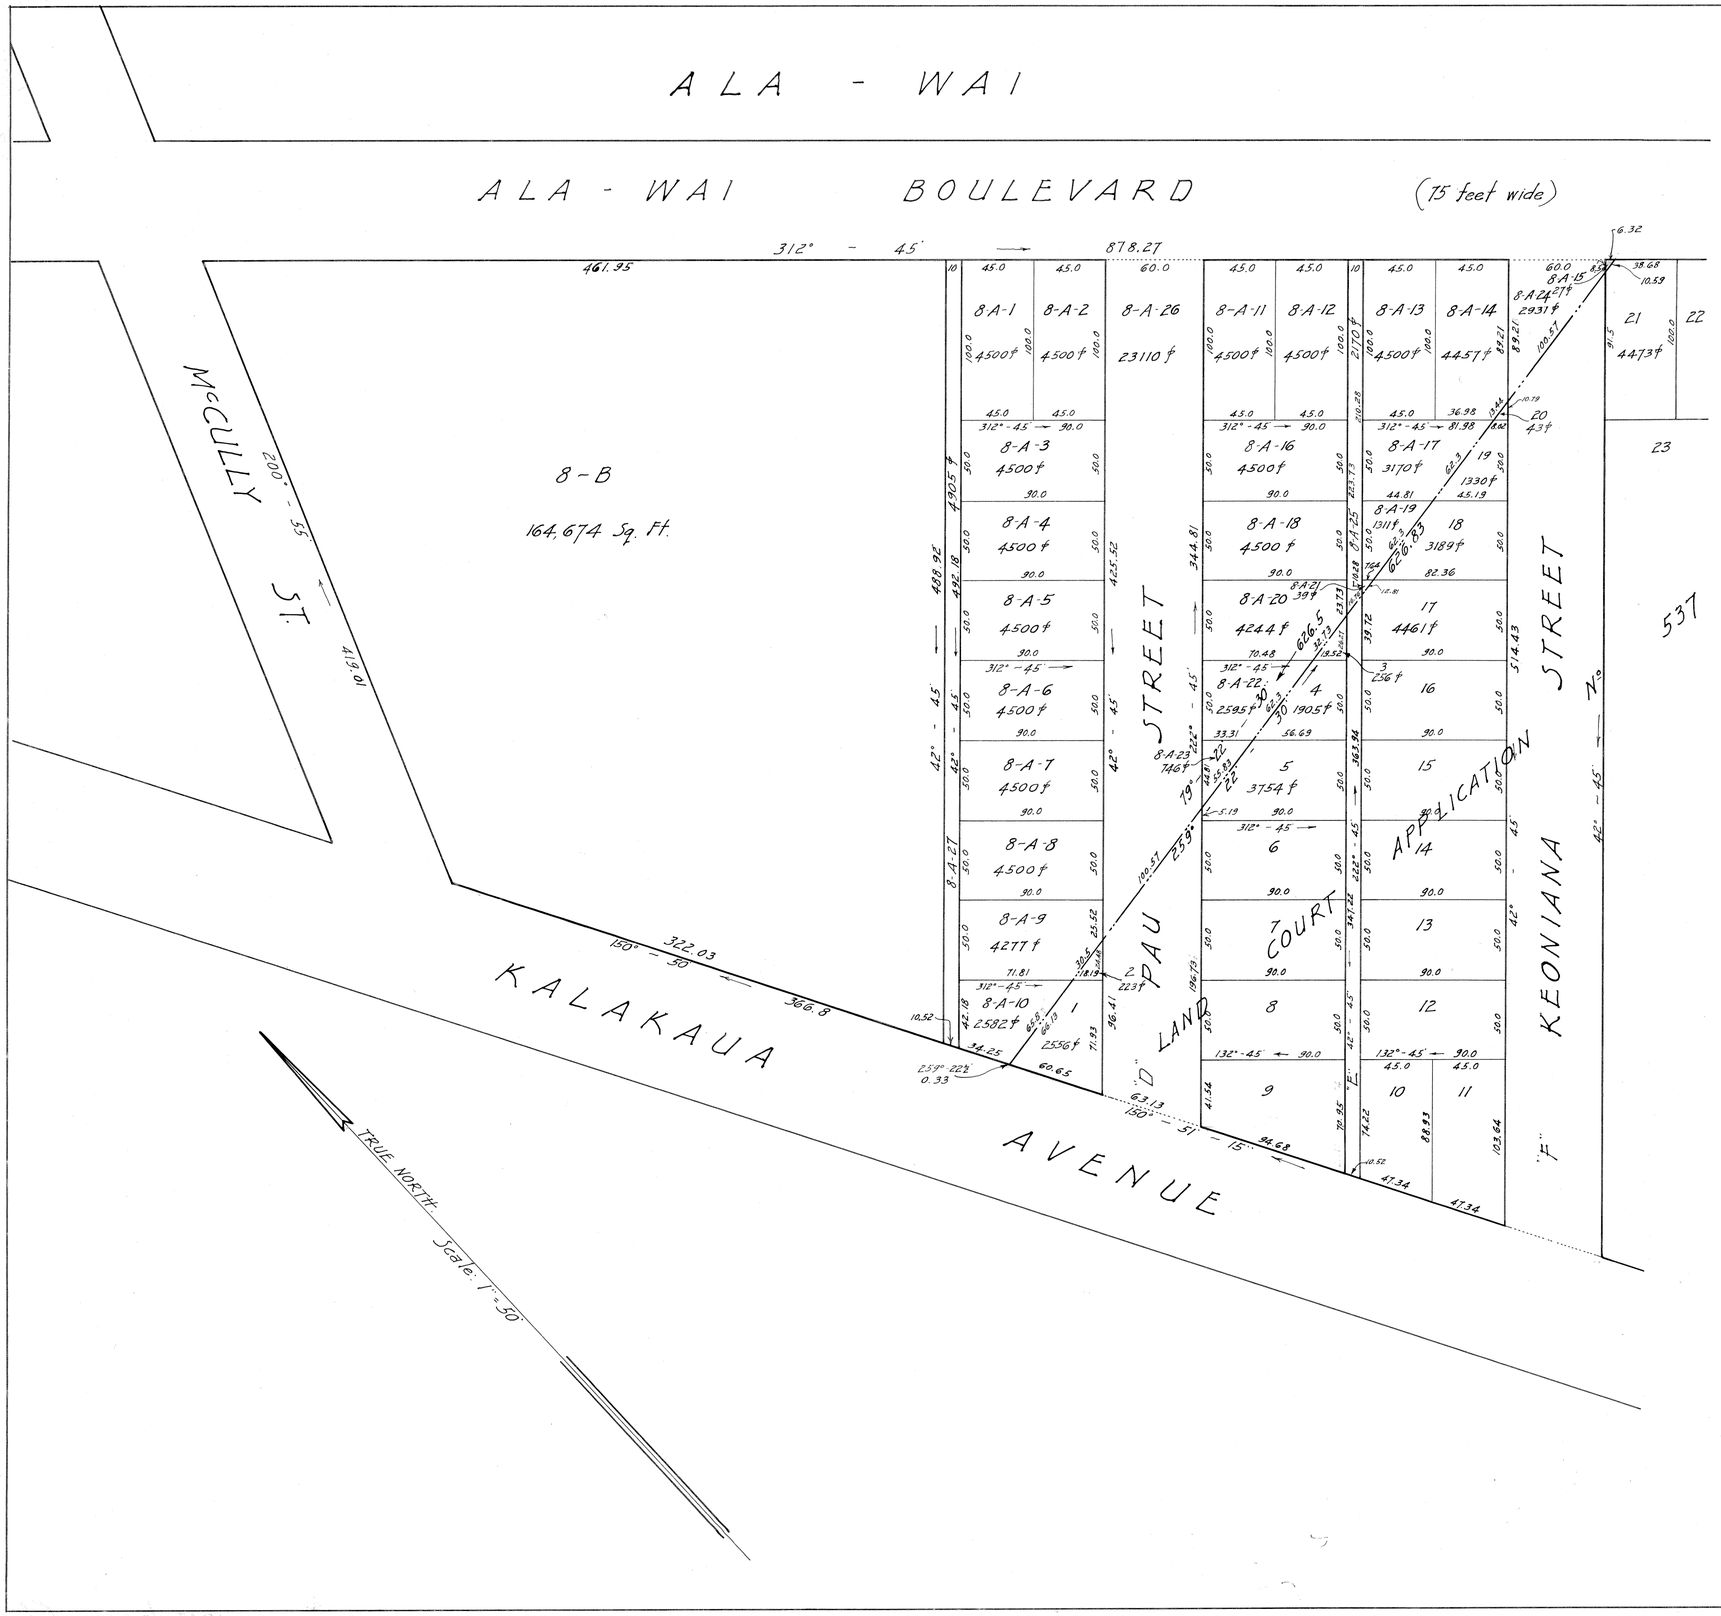

LAND COURT
TERRITORY OF HAWAII

SUBDIVISION OF LOT 8, BLOCK "A" OF THE SUBDIVISION OF LAND COURT APPLICATION No. 279 (Amended) INTO LOTS 8-A-1 to 8-A-27 (inclusive) & LOT 8-B

Situated at the East corner of Kalakaua Avenue & McCully Street, WAIKIKI - HONOLULU - OAHU - T. H.

Scale: 1 in. = 50 ft.

HONOLULU, T. H.
Oct. 29, 1926.

WRIGHT, HARVEY & WRIGHT,
By: Stanley Wright
Surveyor & Maker of Plan,
419 S. M. Damon Building.

GUARDIAN TRUST COMPANY, LIMITED, Applicant,

By [signature]
Vice-President

I hereby certify that the map hereon being a subdivision of Lot 8 Block "A" of the subdivision of Land Court Application No. 279 (Amended) has been examined and verified and found to be correct

Honolulu, T. H.
November, 17, 1926. Surveyor, Territory of Hawaii.

APPROVED: November, 17, 1926

Frank Andrade
Judge of the Land Court

Filed November 5th 1926
J. K. Fisher
Registrar