MAP 13

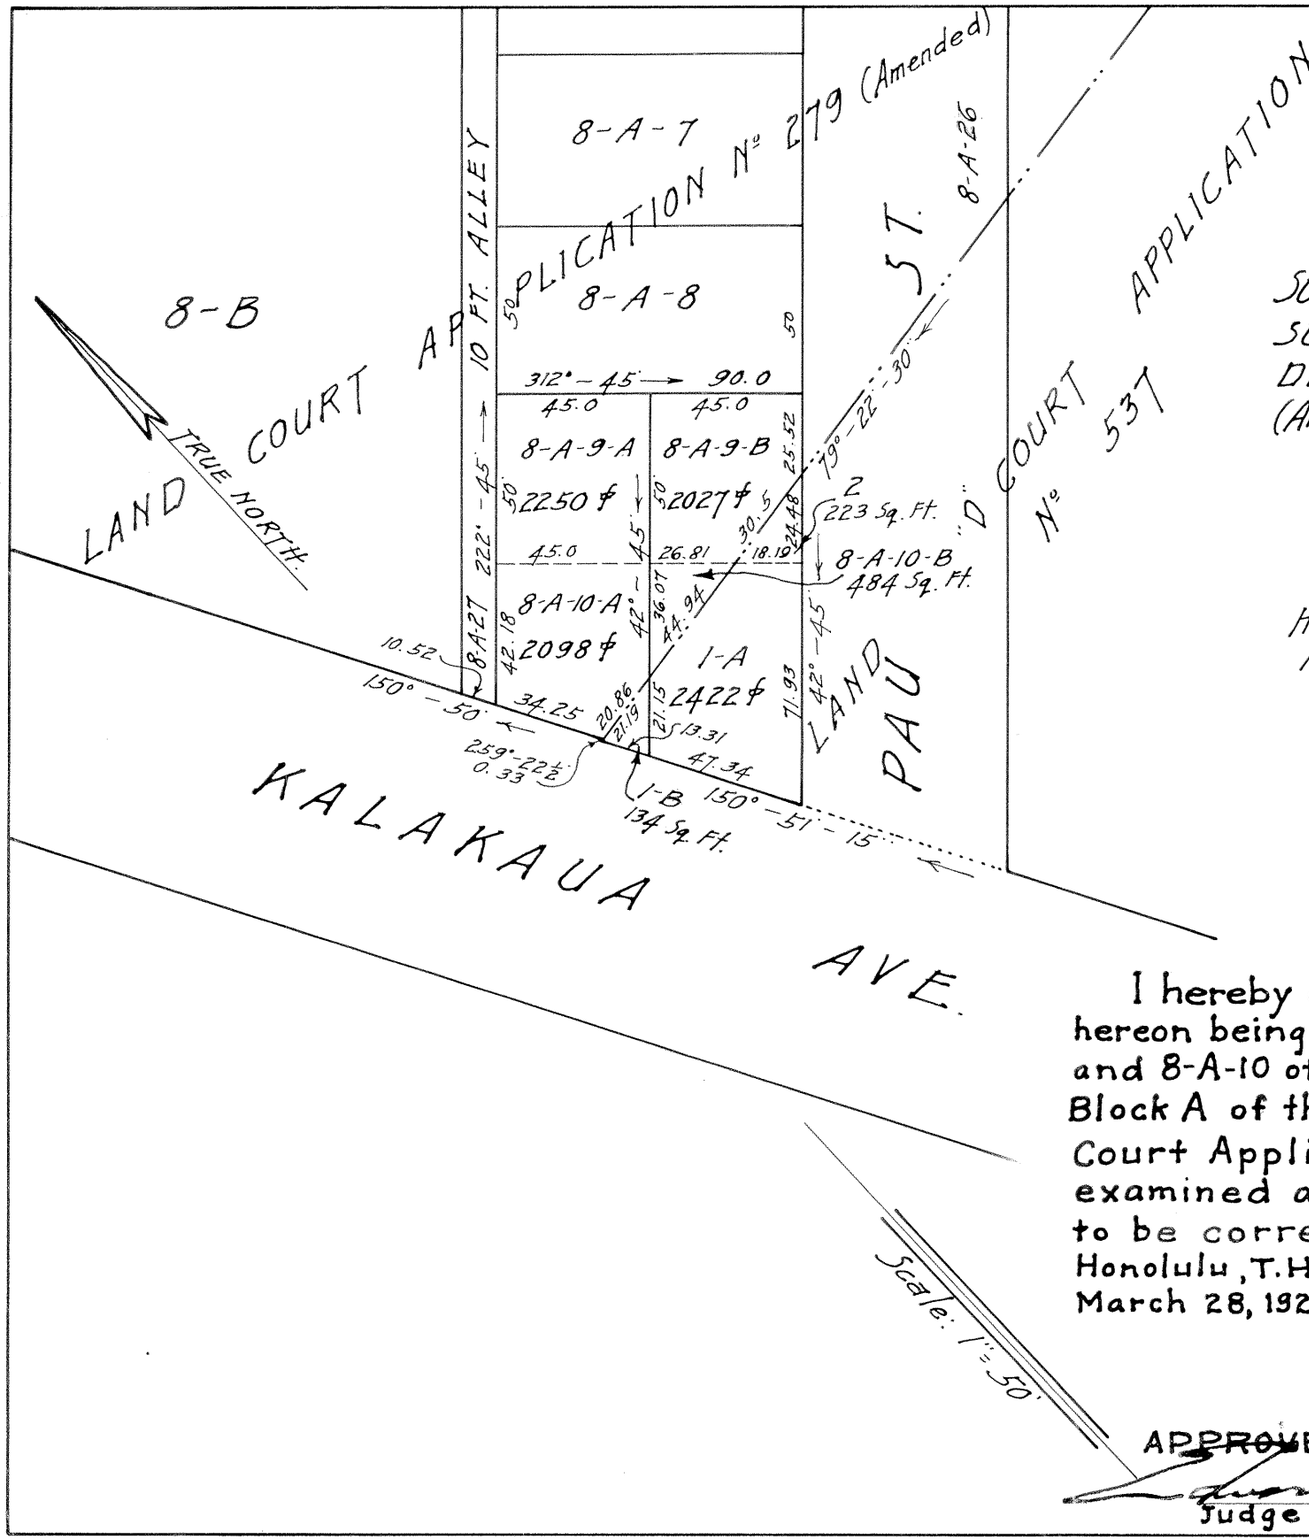

LAND COURT

TERRITORY OF HAWAII.

SUBDIVISION OF LOTS 8-A-9 and 8-A-10 OF THE SUBDIVISION OF LOT 8, BLOCK "A" OF THE SUBDIVISION OF LAND COURT APPLICATION Nº 279 (Amended) into LOTS 8-A-9-A, 8-A-9-B, 8-A-10-A & 8-A-10-B.

AT WAIKIKI, HONOLULU, OAHU, T.H.

Scale: 1 in. = 50 ft.

HONOLULU, T.H.
March 14, 1927

WRIGHT, HARVEY & WRIGHT,
By: Geo. F. Wright
Surveyor & Maker of Plan
419 S. M. Damon Bldg.

Guardian Trust Company Limited
(Owner)
by Schmack & Tracy
its attorneys

I hereby certify that the map hereon being a subdivision of Lots 8-A-9 and 8-A-10 of the subdivision of Lot 8 Block A of the subdivision of Land Court Application No. 279(Am) has been examined and verified and found to be correct.

Honolulu, T.H.
March 28, 1927.

Walter E. Wall
Surveyor, Territory of Hawaii

APPROVED: March 28, 1927.

[signature]
Judge of the Land Court.

Filed March 25, 1927
J. H. Fishers
Registrar