MAP 16

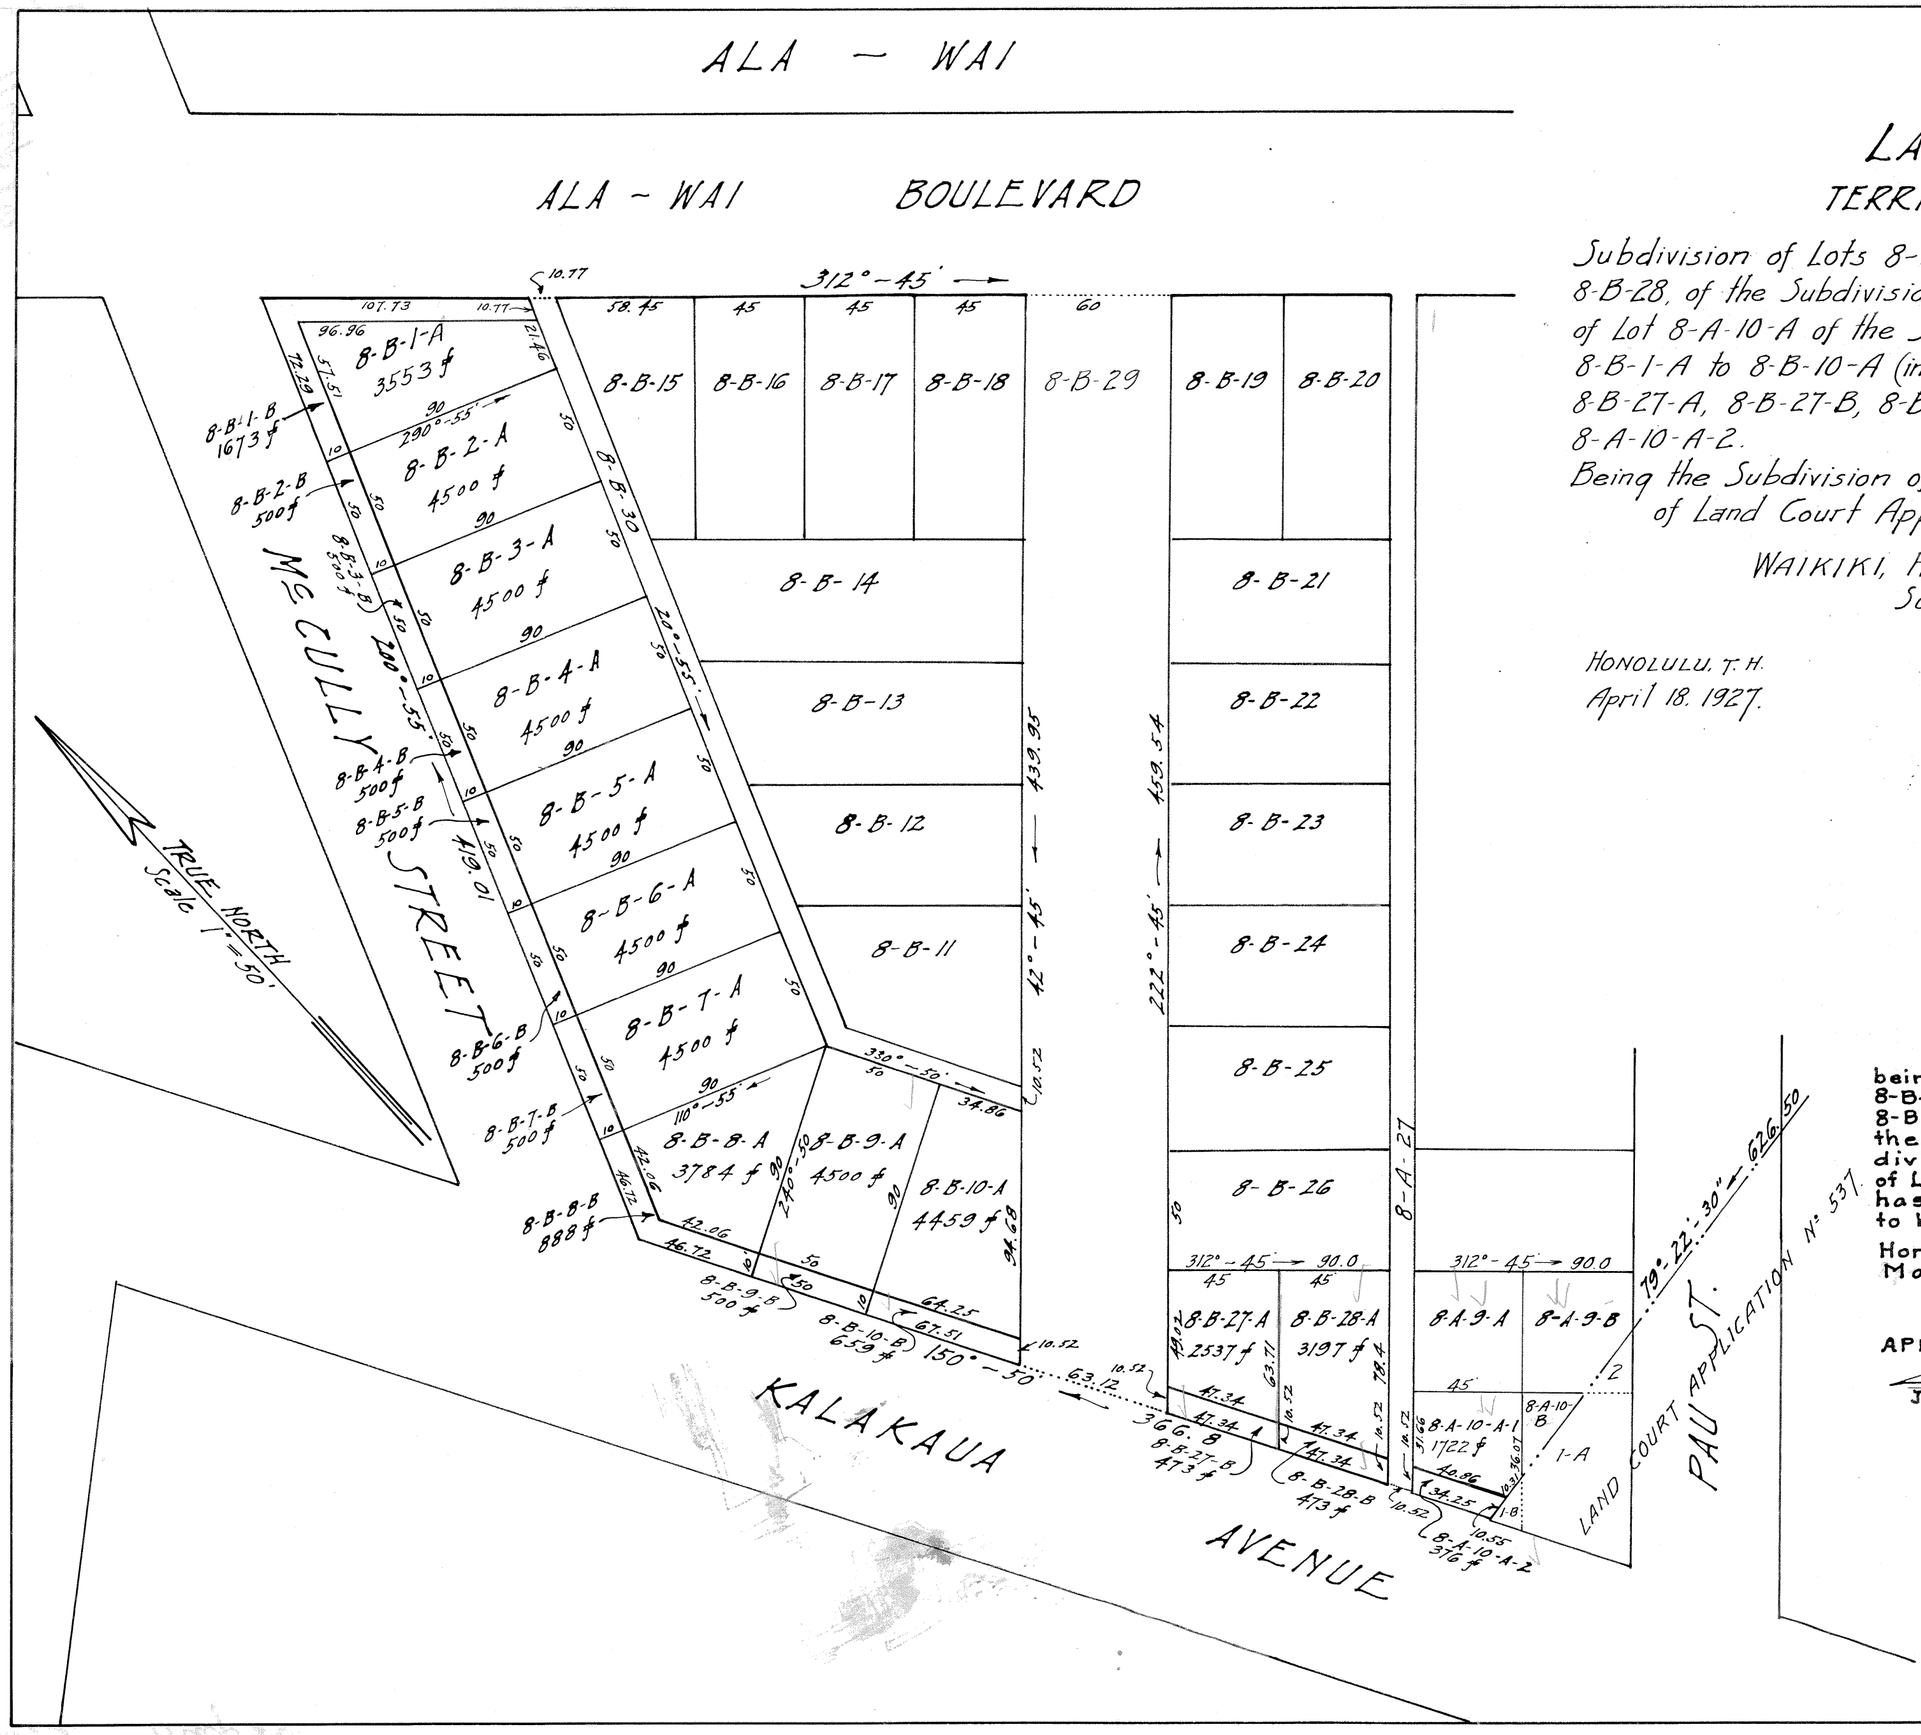

LAND COURT

TERRITORY OF HAWAII

Subdivision of Lots 8-B-1 to 8-B-10 (inclusive), 8-B-27 and 8-B-28, of the Subdivision of Lot 8-B, and the Subdivision of Lot 8-A-10-A of the Subdivision of Lot 8-A-10, into Lots 8-B-1-A to 8-B-10-A (inclusive), 8-B-1-B to 8-B-10-B (inclusive) 8-B-27-A, 8-B-27-B, 8-B-28-A, 8-B-28-B, 8-A-10-A-1 and 8-A-10-A-2.

Being the Subdivision of Lot 8, Block A, of the Subdivision of Land Court Application No 279 (Amended).

WAIKIKI, HONOLULU, OAHU, T. H.
Scale: 1 in. = 50 ft.

HONOLULU, T. H.
April 18, 1927.

WRIGHT, HARVEY & WRIGHT,
By [signature]
Surveyor & Maker of Plan,
419 S. M. Damon Bldg.

Guardian Trust Company Limited (owner)
by Geo. M. Nowell
its Attorney.

I hereby certify that the map hereon being a subdivision of Lots 8-B-1 to 8-B-10, 8-B-27 and 8-B-28, of the subdivision of Lot 8-B, and the subdivision of Lot 8-A-10-A of the subdivision of Lot 8-A-10, of the subdivision of Lot 8, Block A, of the subdivision of Land Court Application No. 279 (Amended) has been examined and verified and found to be correct.

Honolulu, T. H.
May 2, 1927.

[signature]
Surveyor, Territory of Hawaii

APPROVED May 2, 1927.
[signature]
Judge of the Land Court.

Filed April 22, 1927
[signature]
Registrar

~~1.985~~ 21 X 15 = 2.2