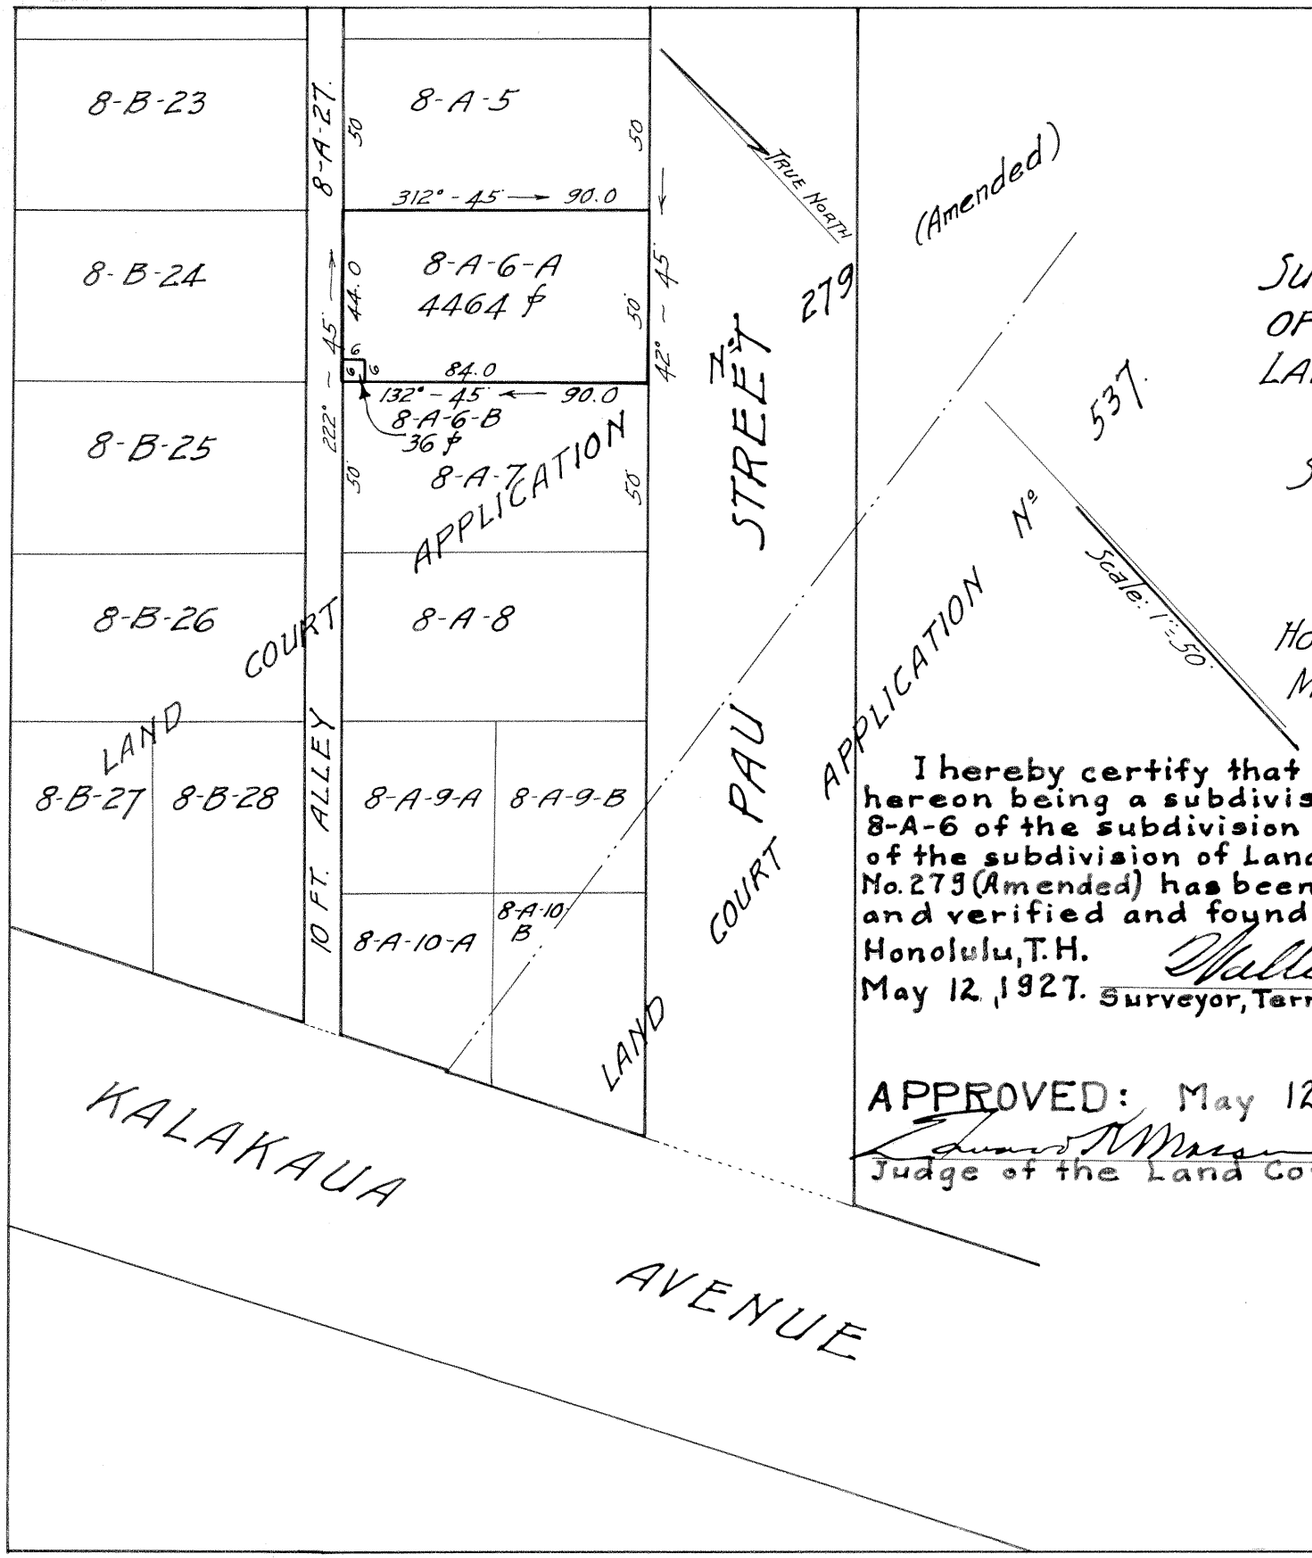

LAND COURT

TERRITORY OF HAWAII

SUBDIVISION OF LOT 8-A-6 OF THE SUBDIVISION OF LOT 8, BLOCK "A" OF THE SUBDIVISION OF LAND COURT APPLICATION No. 279 (Amended) INTO LOTS 8-A-6-A & 8-A-6-B.

Situated on the Northwest side of Pau Street, WAIKIKI, HONOLULU, OAHU, T. H.

Scale: 1 in. = 50 ft.

HONOLULU, T.H.
May 4, 1927.

WRIGHT, HARVEY & WRIGHT,
By: Jas B Mann
Surveyor & Maker of Plan
419 S. M. Damon Bldg.

I hereby certify that the map hereon being a subdivision of Lot 8-A-6 of the subdivision of Lot 8, Block "A" of the subdivision of Land Court Application No. 279 (Amended) has been examined and verified and found to be correct.

Honolulu, T.H.
May 12, 1927.

Walter E. Wall
Surveyor, Territory of Hawaii

Guardian Trust Company, Limited (Owner)
by George M. Nowell
Its attorney

APPROVED: May 12, 1927

Edward K Massee
Judge of the Land Court.

Filed May 7, 1927
J. H. Fishers
Registrar

279:17