MAP 18

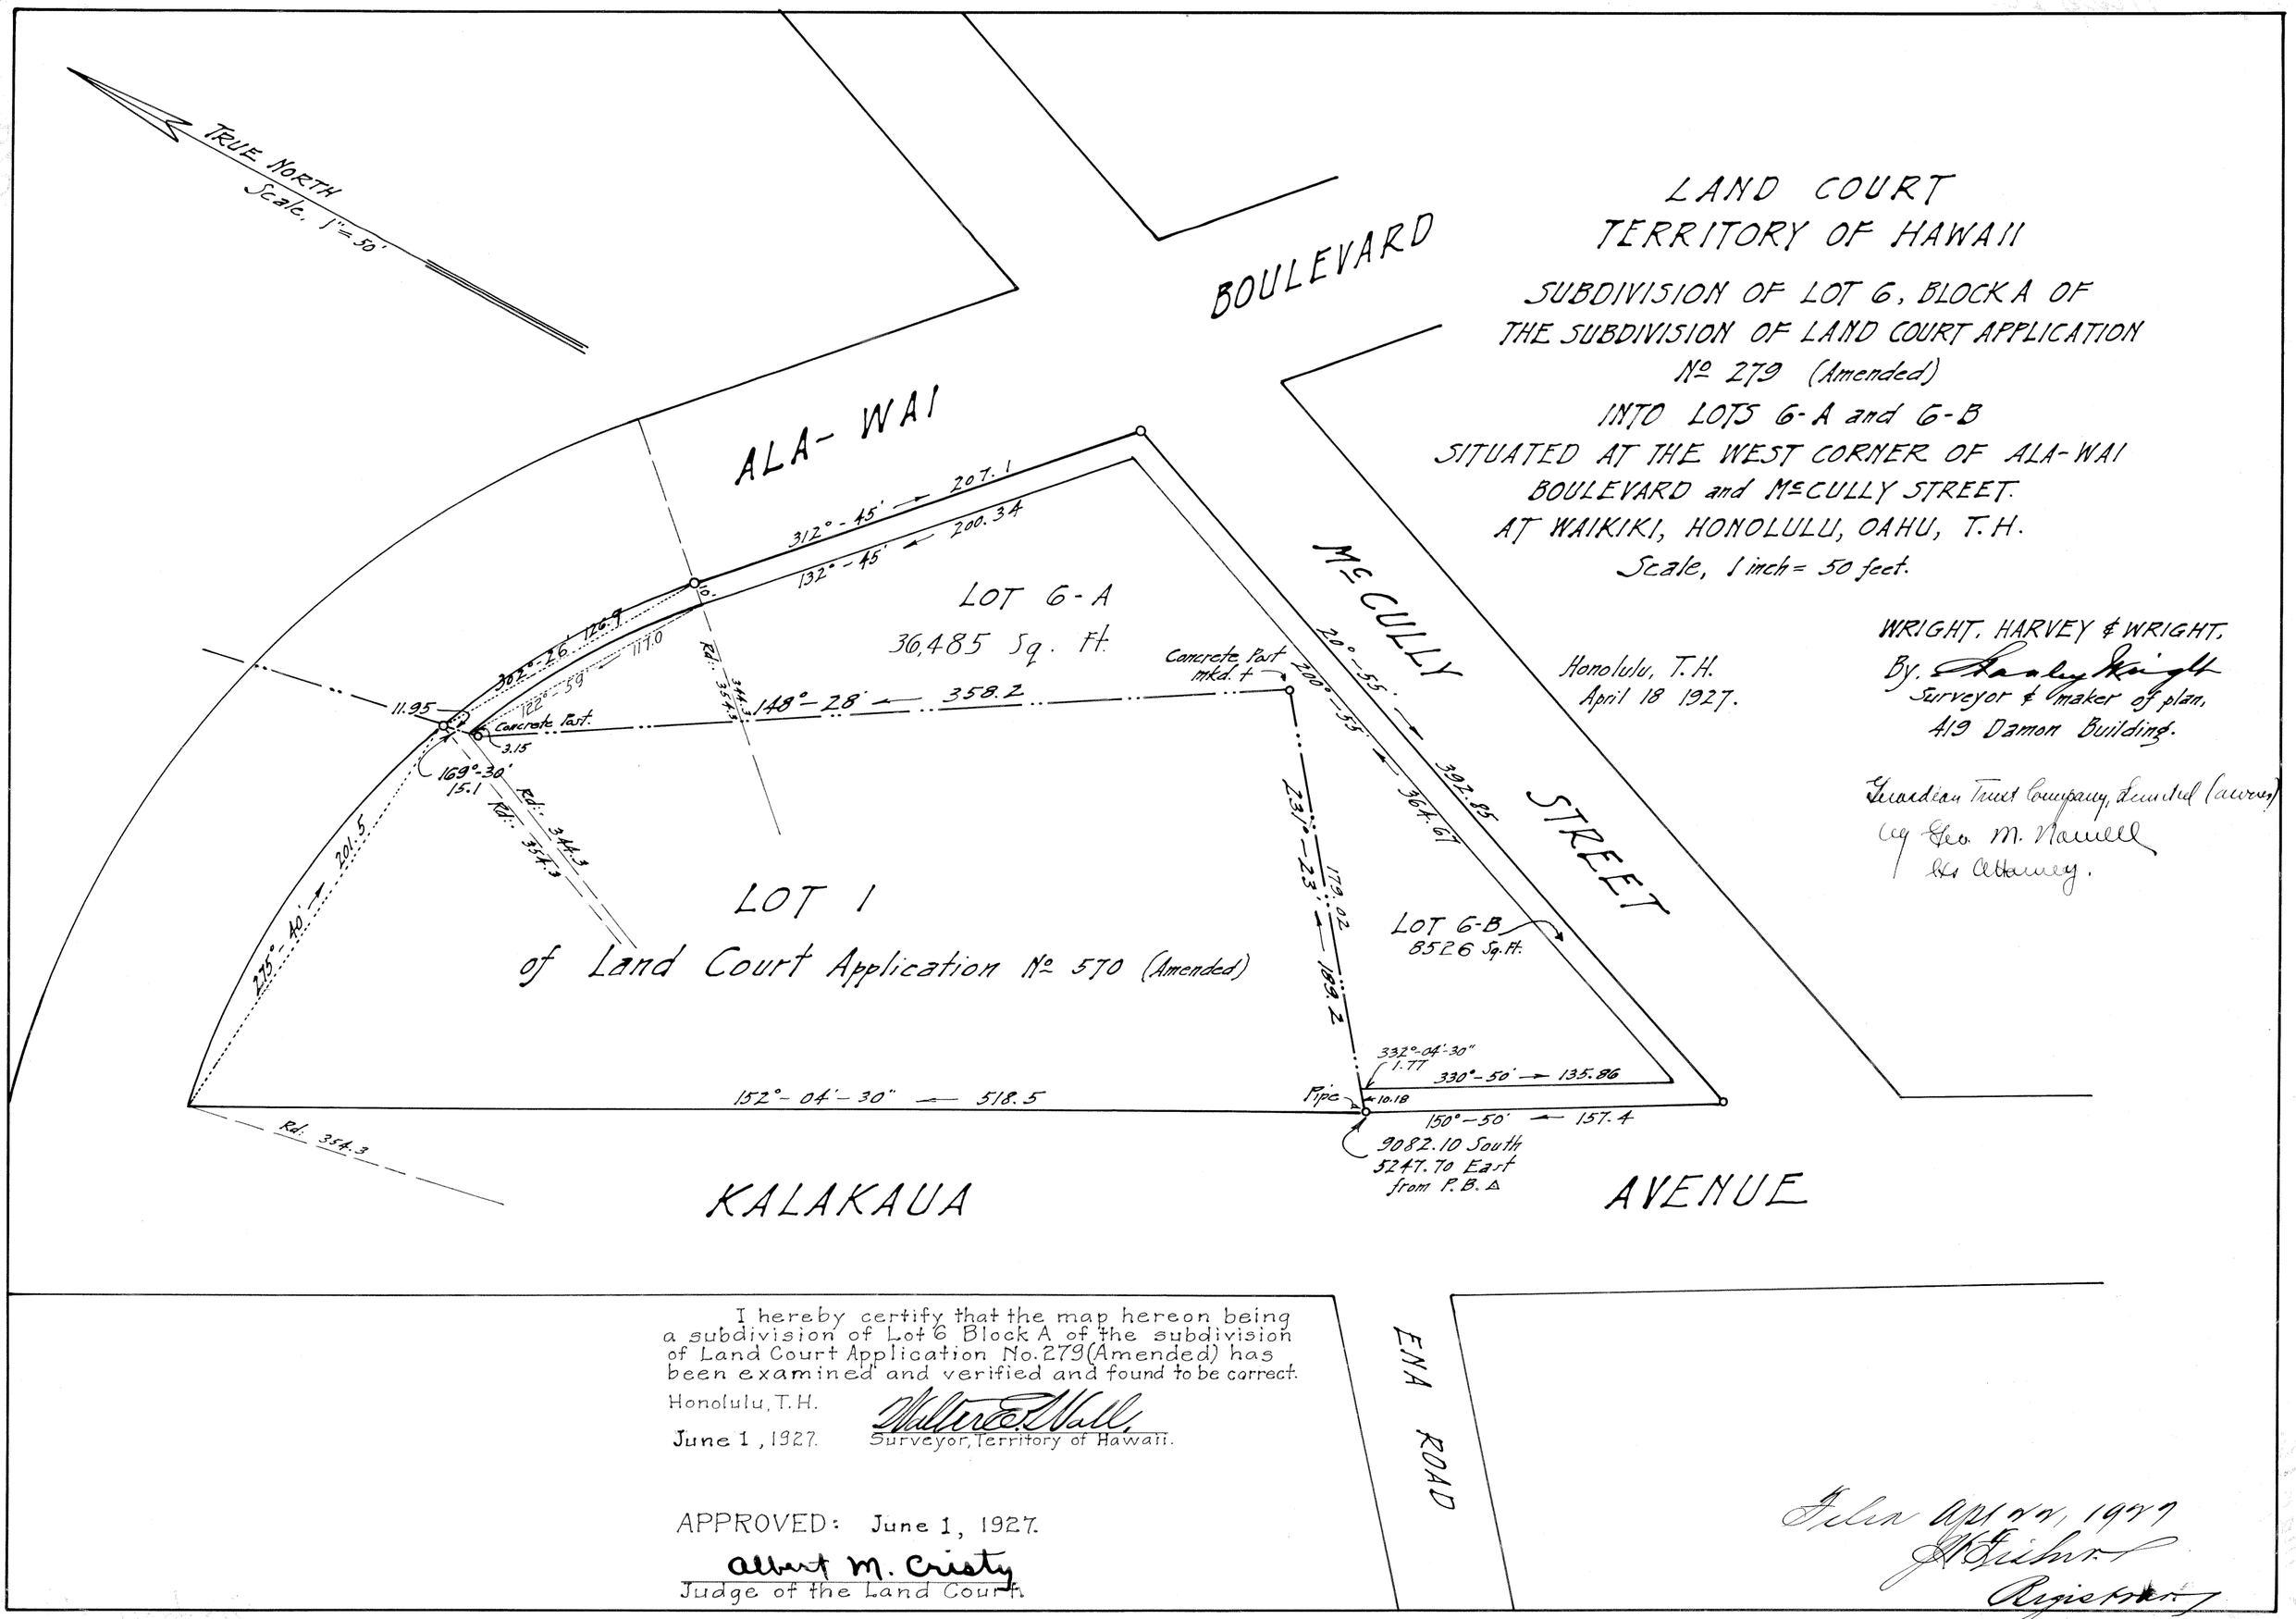

LAND COURT
TERRITORY OF HAWAII

SUBDIVISION OF LOT 6, BLOCK A OF
THE SUBDIVISION OF LAND COURT APPLICATION
№ 279 (Amended)
INTO LOTS 6-A and 6-B
SITUATED AT THE WEST CORNER OF ALA-WAI
BOULEVARD and McCULLY STREET.
AT WAIKIKI, HONOLULU, OAHU, T.H.
Scale, 1 inch = 50 feet.

Honolulu, T.H.
April 18 1927.

WRIGHT, HARVEY & WRIGHT,
By. Charles Wright
Surveyor & Maker of plan,
419 Damon Building.

Guardian Trust Company, Limited (owners)
by Geo. M. Naauell
Its Attorney.

I hereby certify that the map hereon being a subdivision of Lot 6 Block A of the subdivision of Land Court Application No. 279 (Amended) has been examined and verified and found to be correct.

Honolulu, T.H.
June 1, 1927.

Walter E. Wall
Surveyor, Territory of Hawaii.

APPROVED: June 1, 1927.

Albert M. Cristy
Judge of the Land Court.

Filed April 22, 1927
J. K. Fisher
Registrar