MAP 19

LAND COURT
TERRITORY OF HAWAII

SUBDIVISION OF LOTS 6-A AND 6-B OF THE SUBDIVISION OF LOT 6, BLOCK "A", OF THE SUBDIVISION OF LAND COURT APPLICATION Nº 279 (Amended) INTO LOTS 6-A-1 to 6-A-11 (INCLUSIVE) & LOTS 6-B-1 to 6-B-13 (INCLUSIVE)

WAIKIKI, HONOLULU, OAHU, T. H.
Scale: 1 in. = 50 ft.

HONOLULU, T. H
June 16, 1927.

WRIGHT, HARVEY & WRIGHT,
By: Geo. F. Wright.
Surveyor & Maker of Plan
419 S. M. Damon Bldg.

Guardian Trust Company, Limited (owner)
by Geo. M. Nowell
Its attorney.

I hereby certify that the map hereon being a subdivision of Lots 6-A and 6-B of the subdivision of Lot 6 of Block "A" of the subdivision of Land Court Application No. 279 (Amended) has been examined and verified and found to be correct

Honolulu, T.H.
July 9th, 1927

Walter E. Wall
Surveyor, Territory of Hawaii.

APPROVED: July 9th, 1927

Albert M. Cristy
Judge of the Land Court

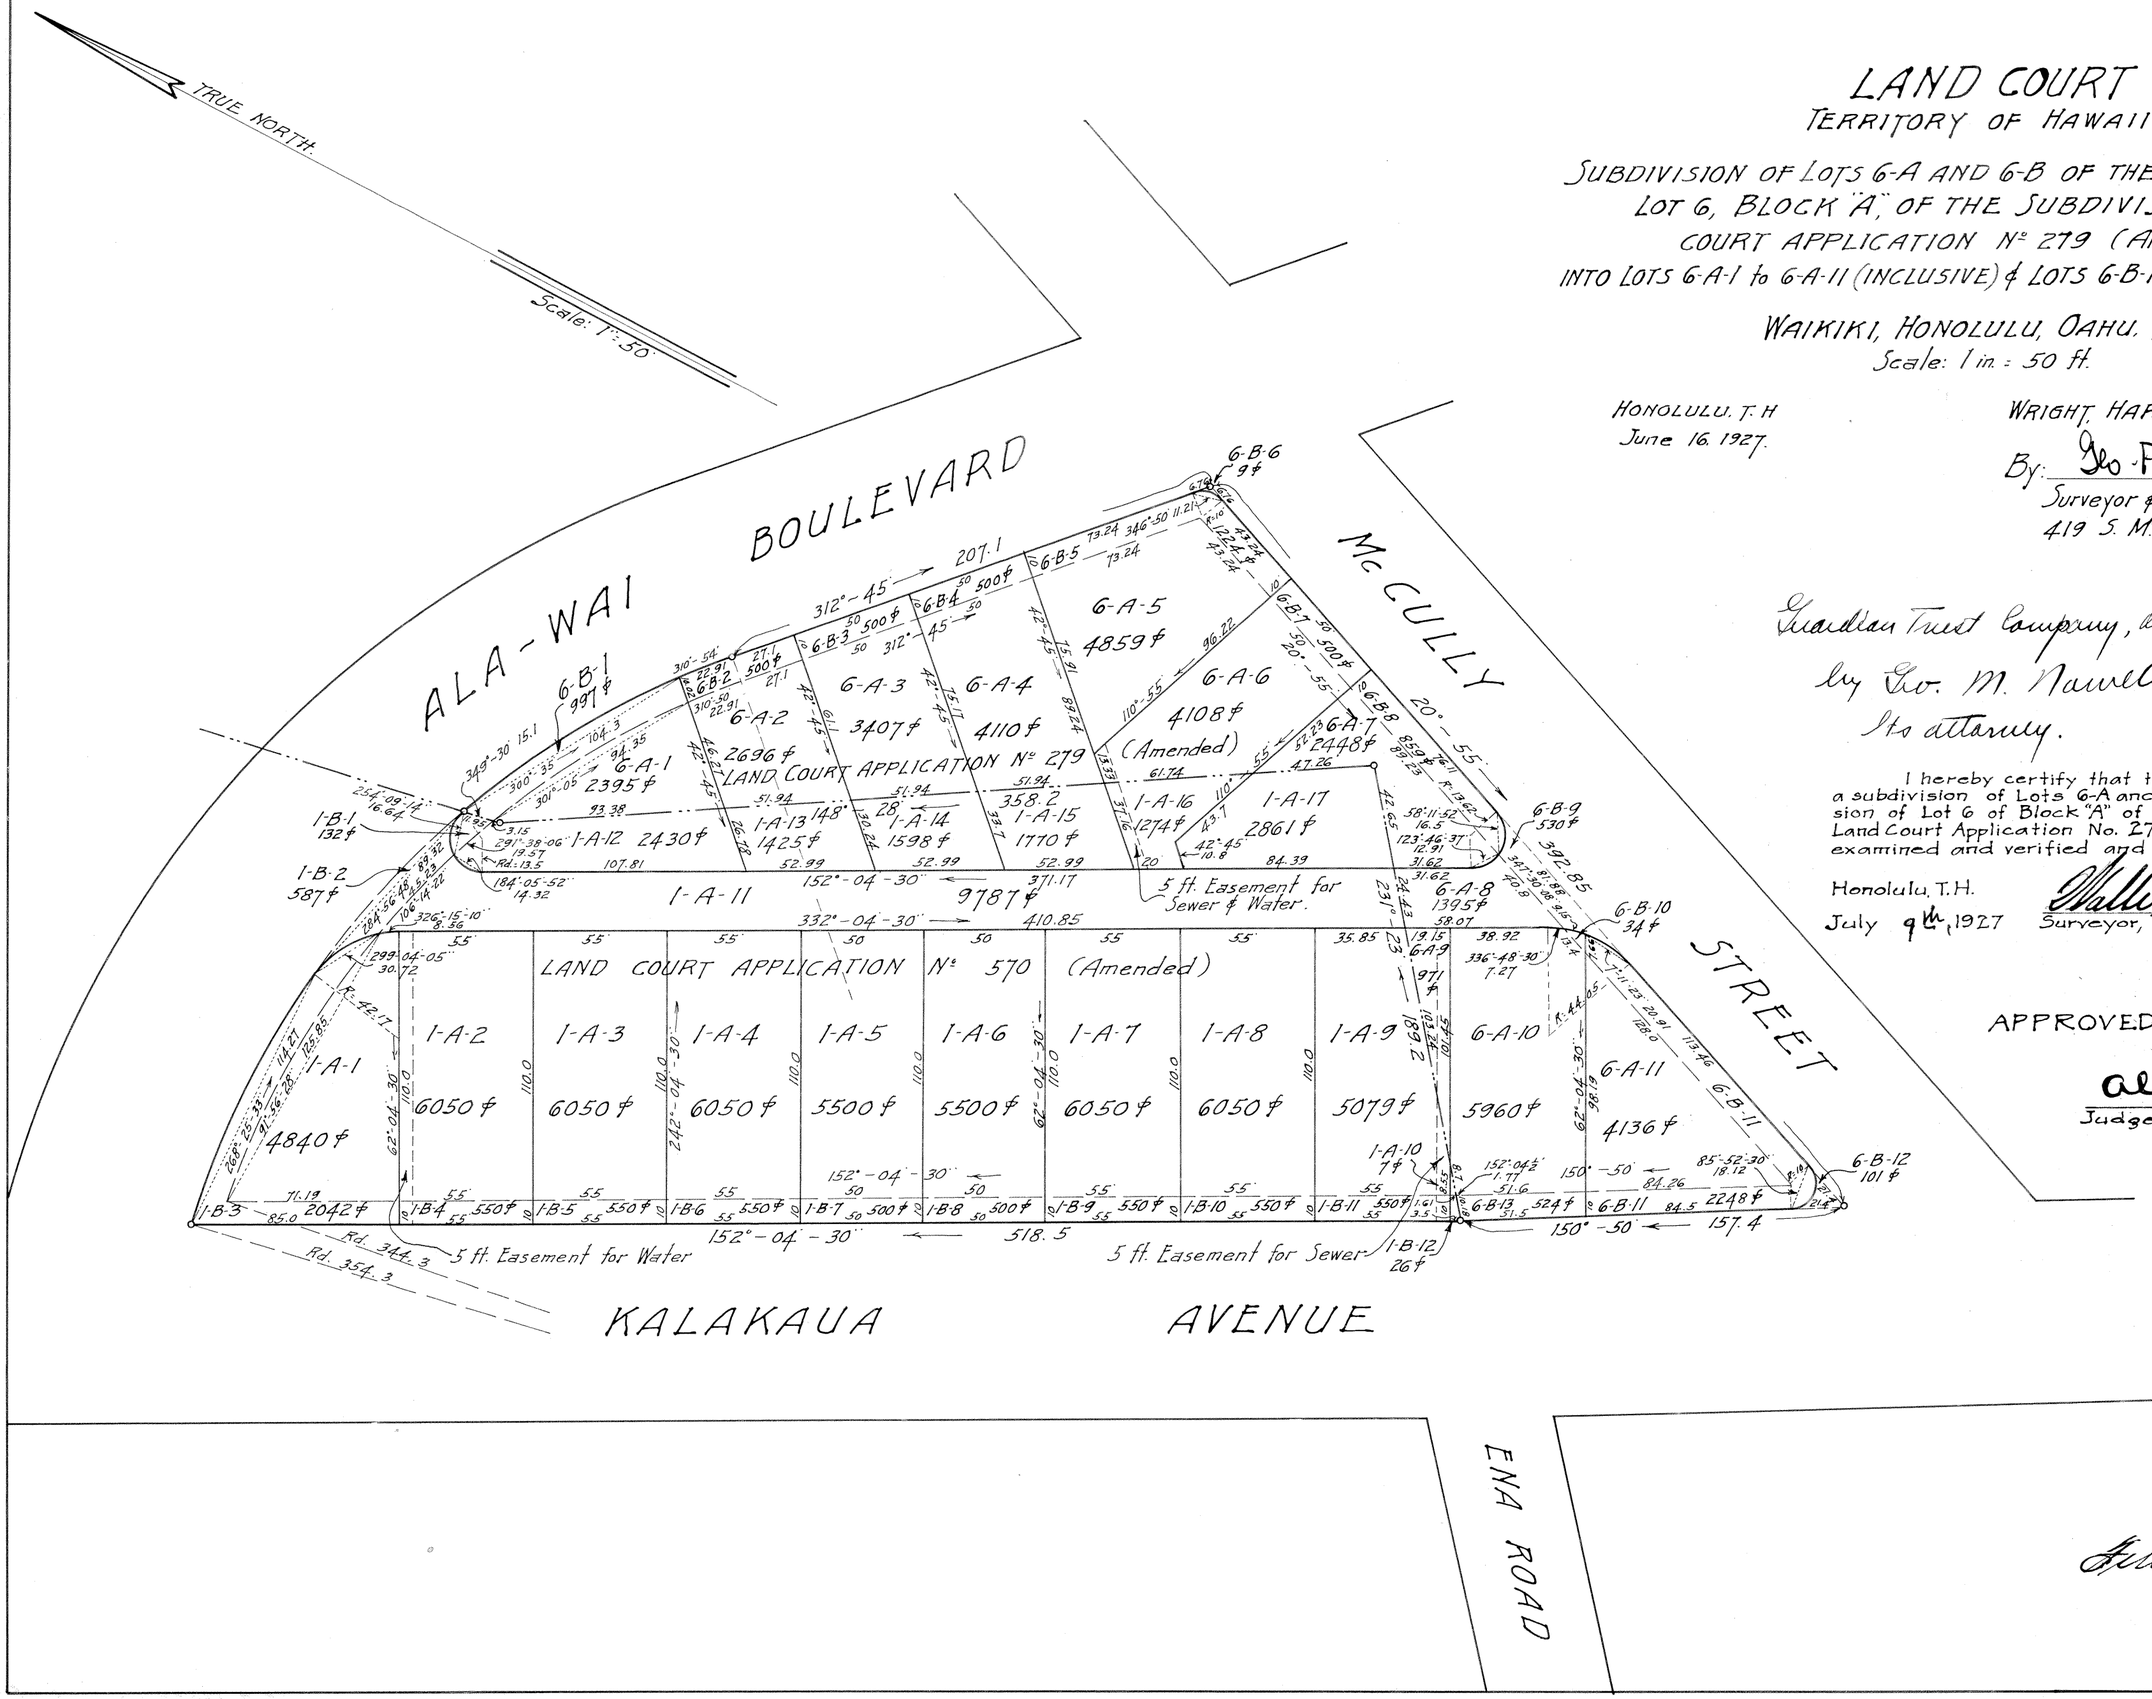

Filed June 22, 1927
J. H. Fisher
Registrar

21 x 15 = 2.19 ⌀