MAP 24

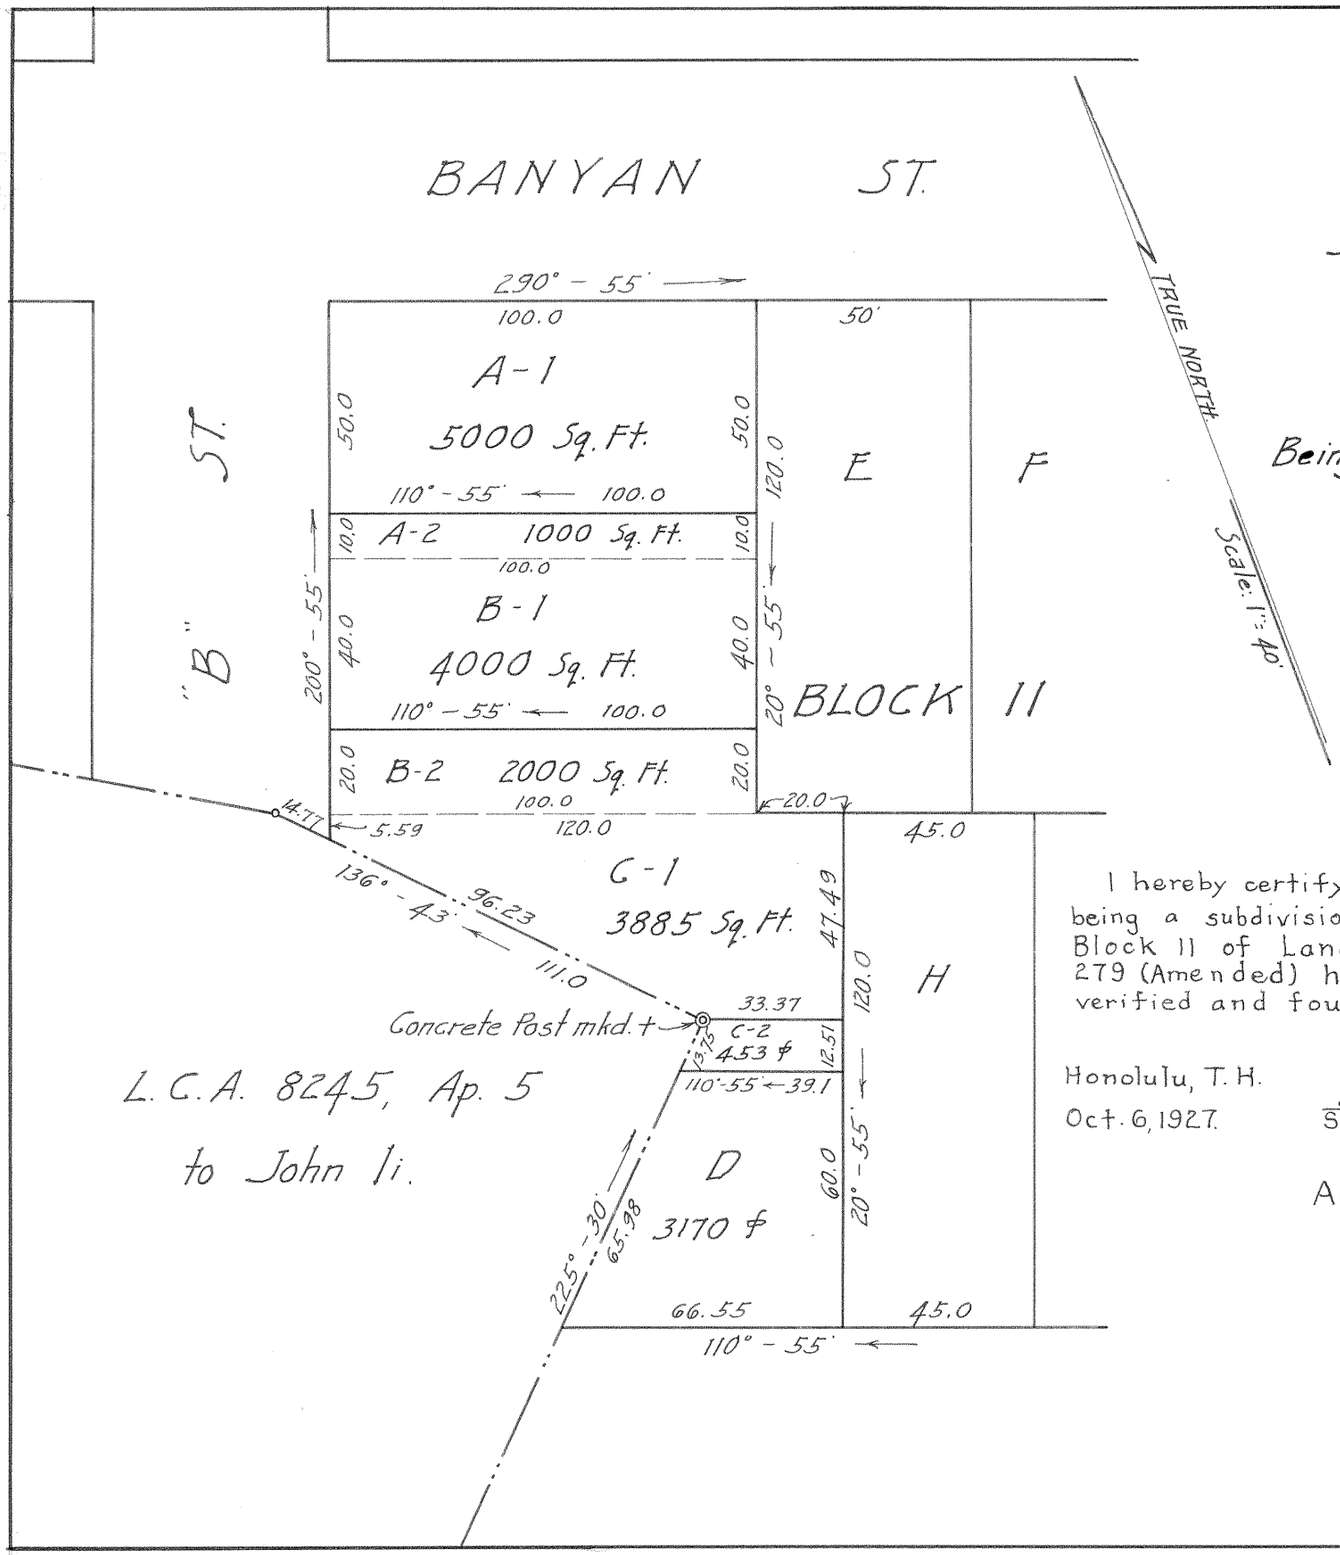

LAND COURT

TERRITORY OF HAWAII

SUBDIVISION OF LOTS "A", "B" AND "C", BLOCK 11, OF THE McCULLY TRACT, AS SHOWN ON SUBDIVISION PLAN APPROVED SEPT. 10, 1926, INTO LOTS A-1, A-2, B-1, B-2, C-1 AND C-2.

Being a portion of Land Court Application Nº 279 (Amended)
WAIKIKI, HONOLULU, OAHU, T. H.
Scale: 1 in. = 40 ft.

HONOLULU, T.H.
Sept. 28, 1927.

WRIGHT, HARVEY & WRIGHT
By: Stanley Wright
Surveyor & maker of plan,
419 S. M. Damon Bldg.

International Trust Co. Ltd
(owner)
By Noah Warren Thayer
President.

I hereby certify that the map hereon being a subdivision of Lots "A", "B" and "C" Block 11 of Land Court Application No. 279 (Amended) has been examined and verified and found to be correct.

Honolulu, T. H.
Oct. 6, 1927.

Walter E. Wall
Surveyor, Territory of Hawaii

APPROVED: October 6, 1927

Edward T. Morgan
Judge of Land Court.

Filed Sept. 30, 1977
J. K. Fisher
Registrar