MAP 28

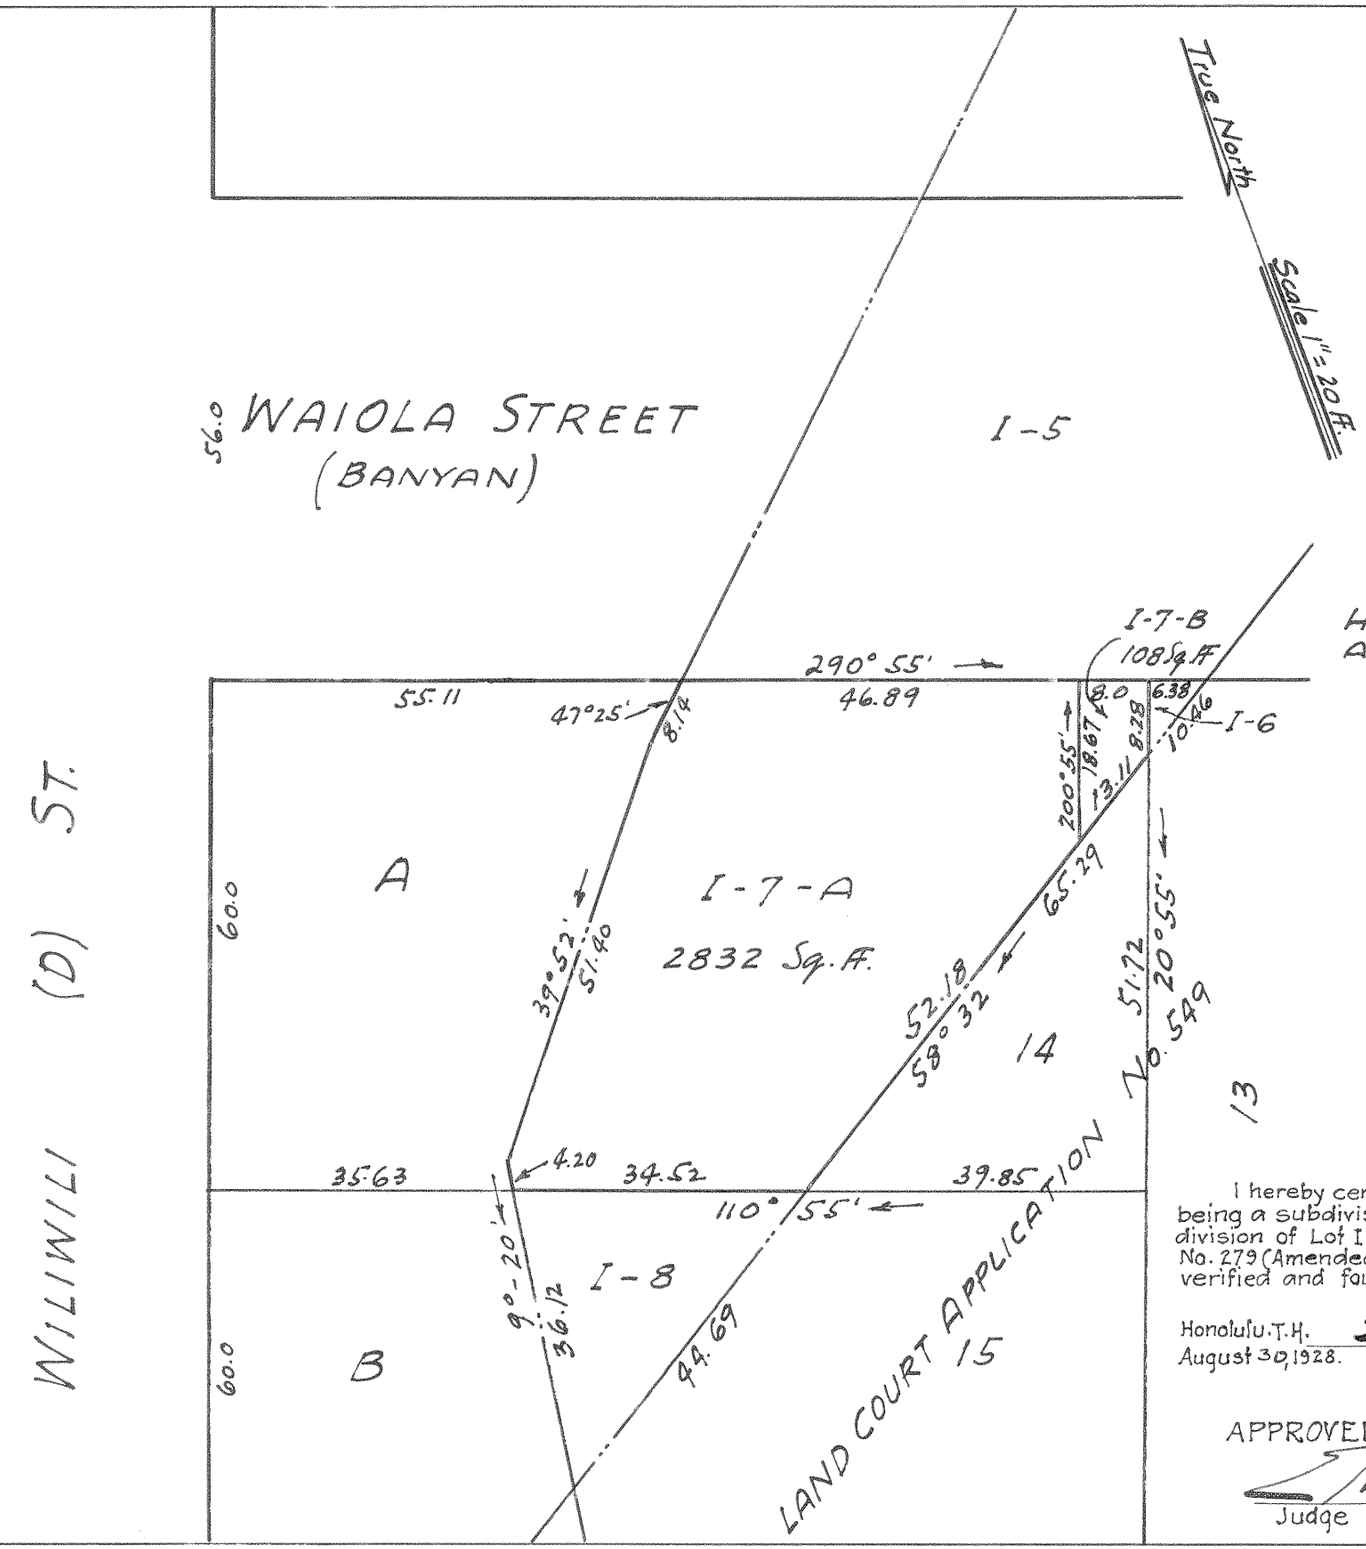

LAND COURT
TERRITORY OF HAWAII

SUBDIVISION OF LOT I-7 OF THE SUBDIVISION OF LOT I OF LAND COURT APPLICATION NO. 279 (AMENDED) INTO LOTS I-7-A AND I-7-B.

SITUATED AT 55.11 FEET EAST FROM THE SOUTH CORNER OF WAIOLA AND WILIWILI STREETS.
McCULLY TRACT, WAIKIKI, HONOLULU, OAHU, T.H.
SCALE 1 INCH = 20 FEET.

HONOLULU, T.H.
AUGUST 21, 1928.

CAIN & AWANA
By Louis E. Cain
SURVEYOR & MAKER OF PLAN.
KERR BLDG. - 1061 ALAKEA ST.

Union Trust Company, Limited, Trustee,

Applicant

By H. J. Nicholson

ITS ATTORNEY.

I hereby certify that the map hereon being a subdivision of Lot I-7 of the subdivision of Lot I of Land Court Application No. 279 (Amended) has been examined and verified and found to be correct.

Honolulu, T.H. August 30, 1928. Walter E. Wall, Surveyor, Territory of Hawaii.

APPROVED: August 30 1928.

E. N. Masson
Judge of the Land Court.

Filed August 24, 1941
J. H. Fisher
Registrar