map 33

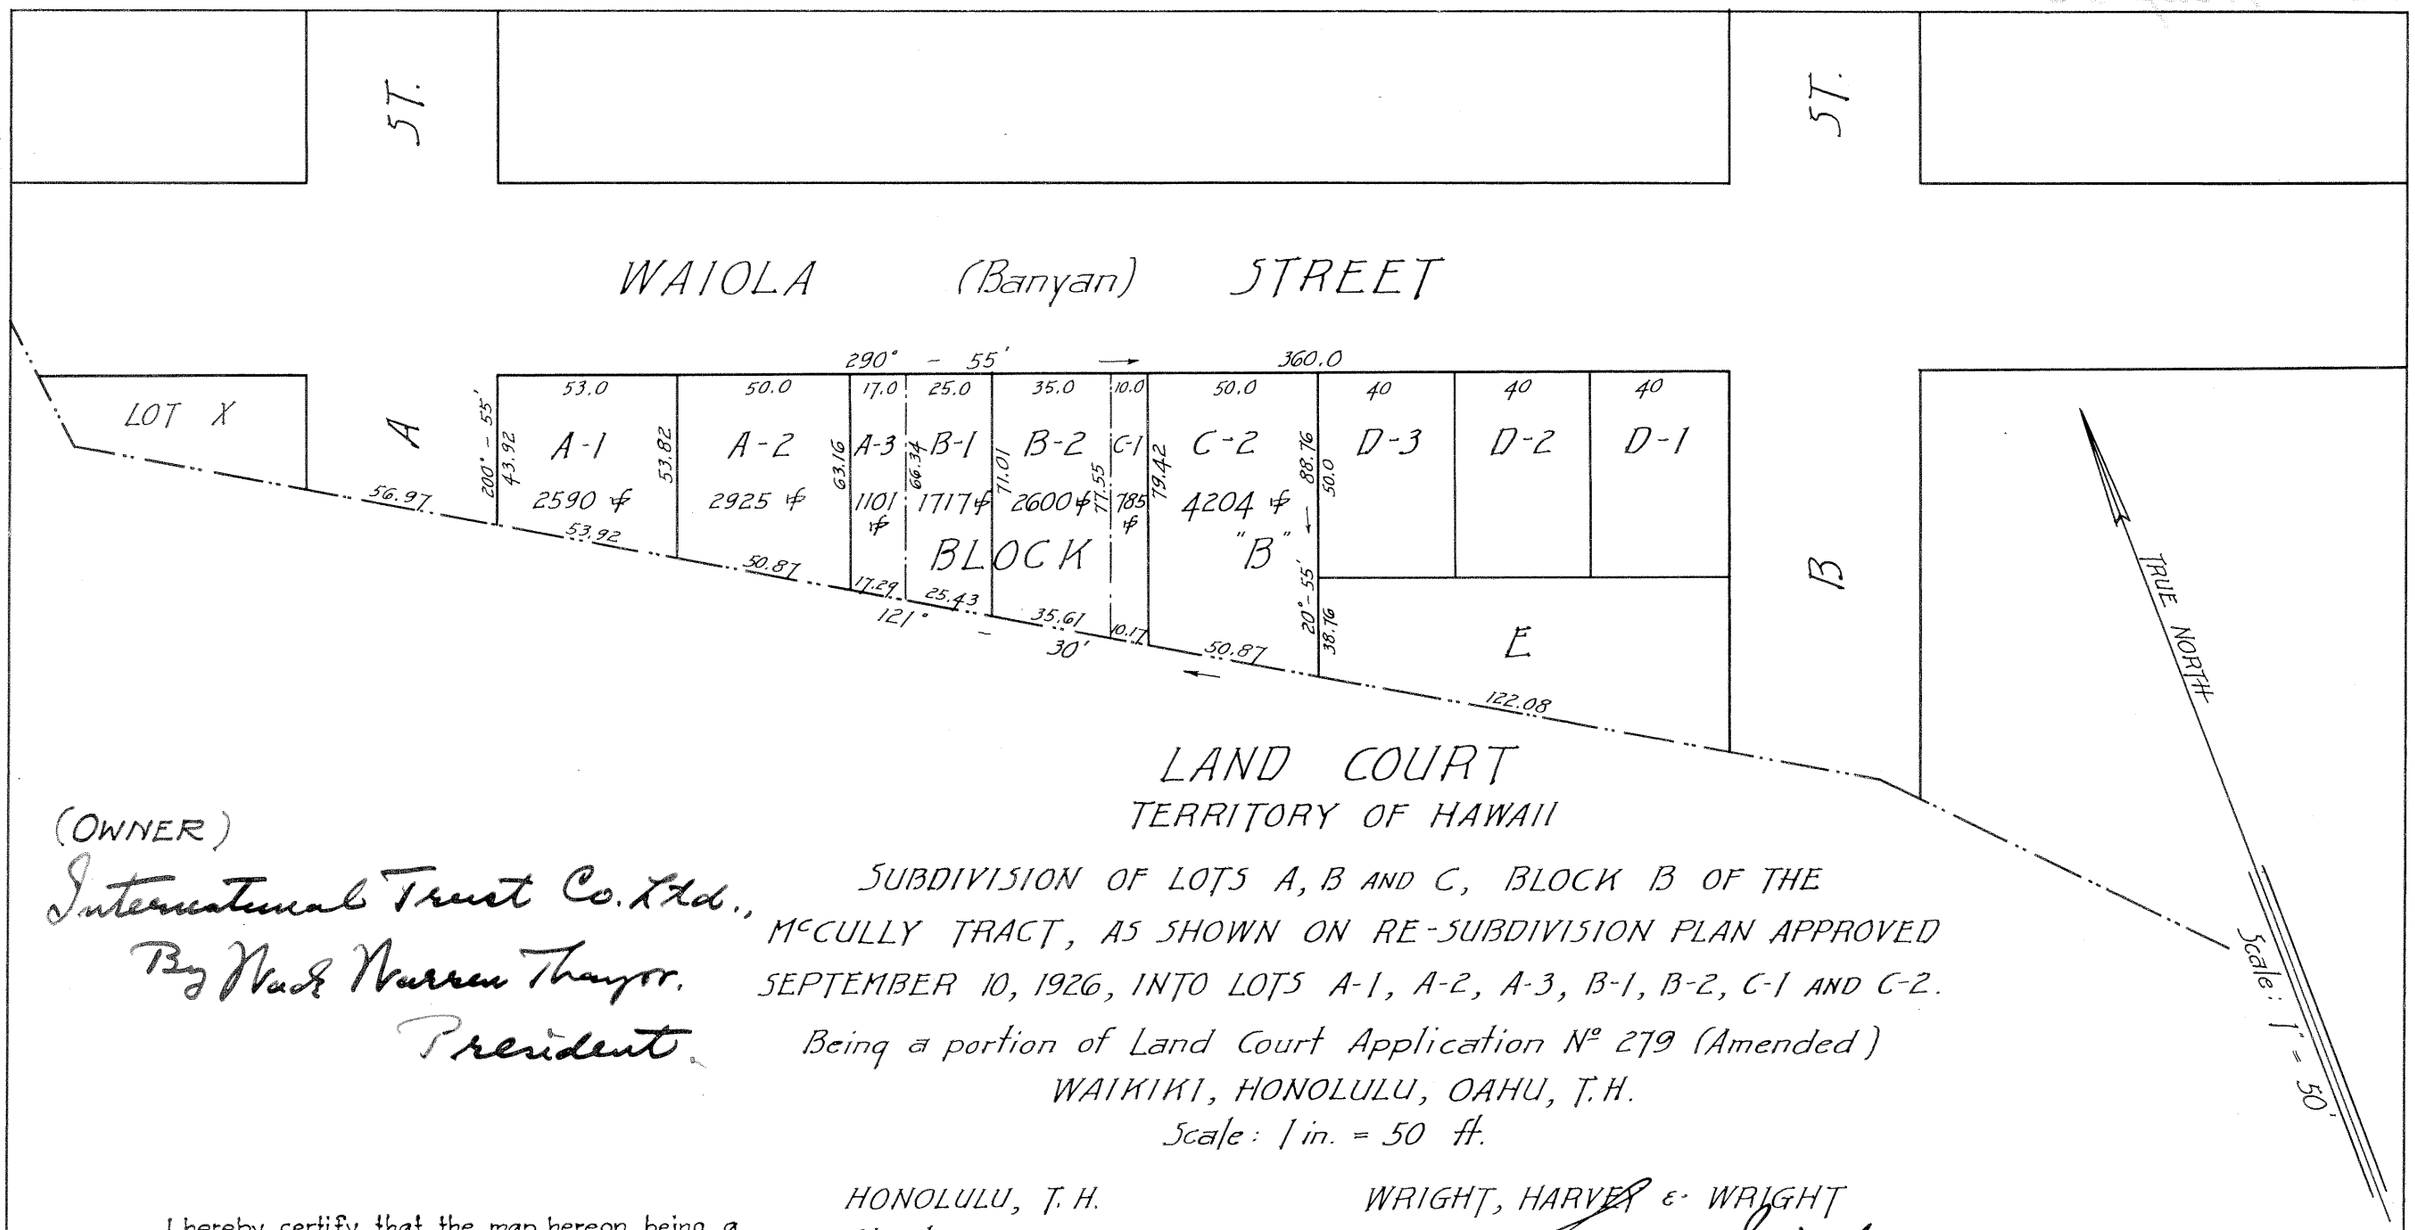

LAND COURT
TERRITORY OF HAWAII

SUBDIVISION OF LOTS A, B AND C, BLOCK B OF THE McCULLY TRACT, AS SHOWN ON RE-SUBDIVISION PLAN APPROVED SEPTEMBER 10, 1926, INTO LOTS A-1, A-2, A-3, B-1, B-2, C-1 AND C-2.

Being a portion of Land Court Application Nº 279 (Amended)
WAIKIKI, HONOLULU, OAHU, T.H.
Scale: 1 in. = 50 ft.

(OWNER)
International Trust Co. Ltd.,
By Nick Warren Thayer,
President.

HONOLULU, T. H.
March 4, 1929

WRIGHT, HARVEY & WRIGHT
By: Stanley Wright
Surveyor & Maker of Plan
419 S. M. Damon Bldg.

I hereby certify that the map hereon being a subdivision of Lots A, B, and C, Block B, (McCully Tract) of Land Court Application Nº. 279 (Amended) has been examined and verified and found to be correct.

Honolulu, T.H.
March 11, 1929.
Walter E. Wall
Surveyor, Territory of Hawaii.

APPROVED:
March 11 1929.
A. L. Steadman
Judge of the Land Court.

Filed March 6, 1929
J. V. Fisher
Registrar