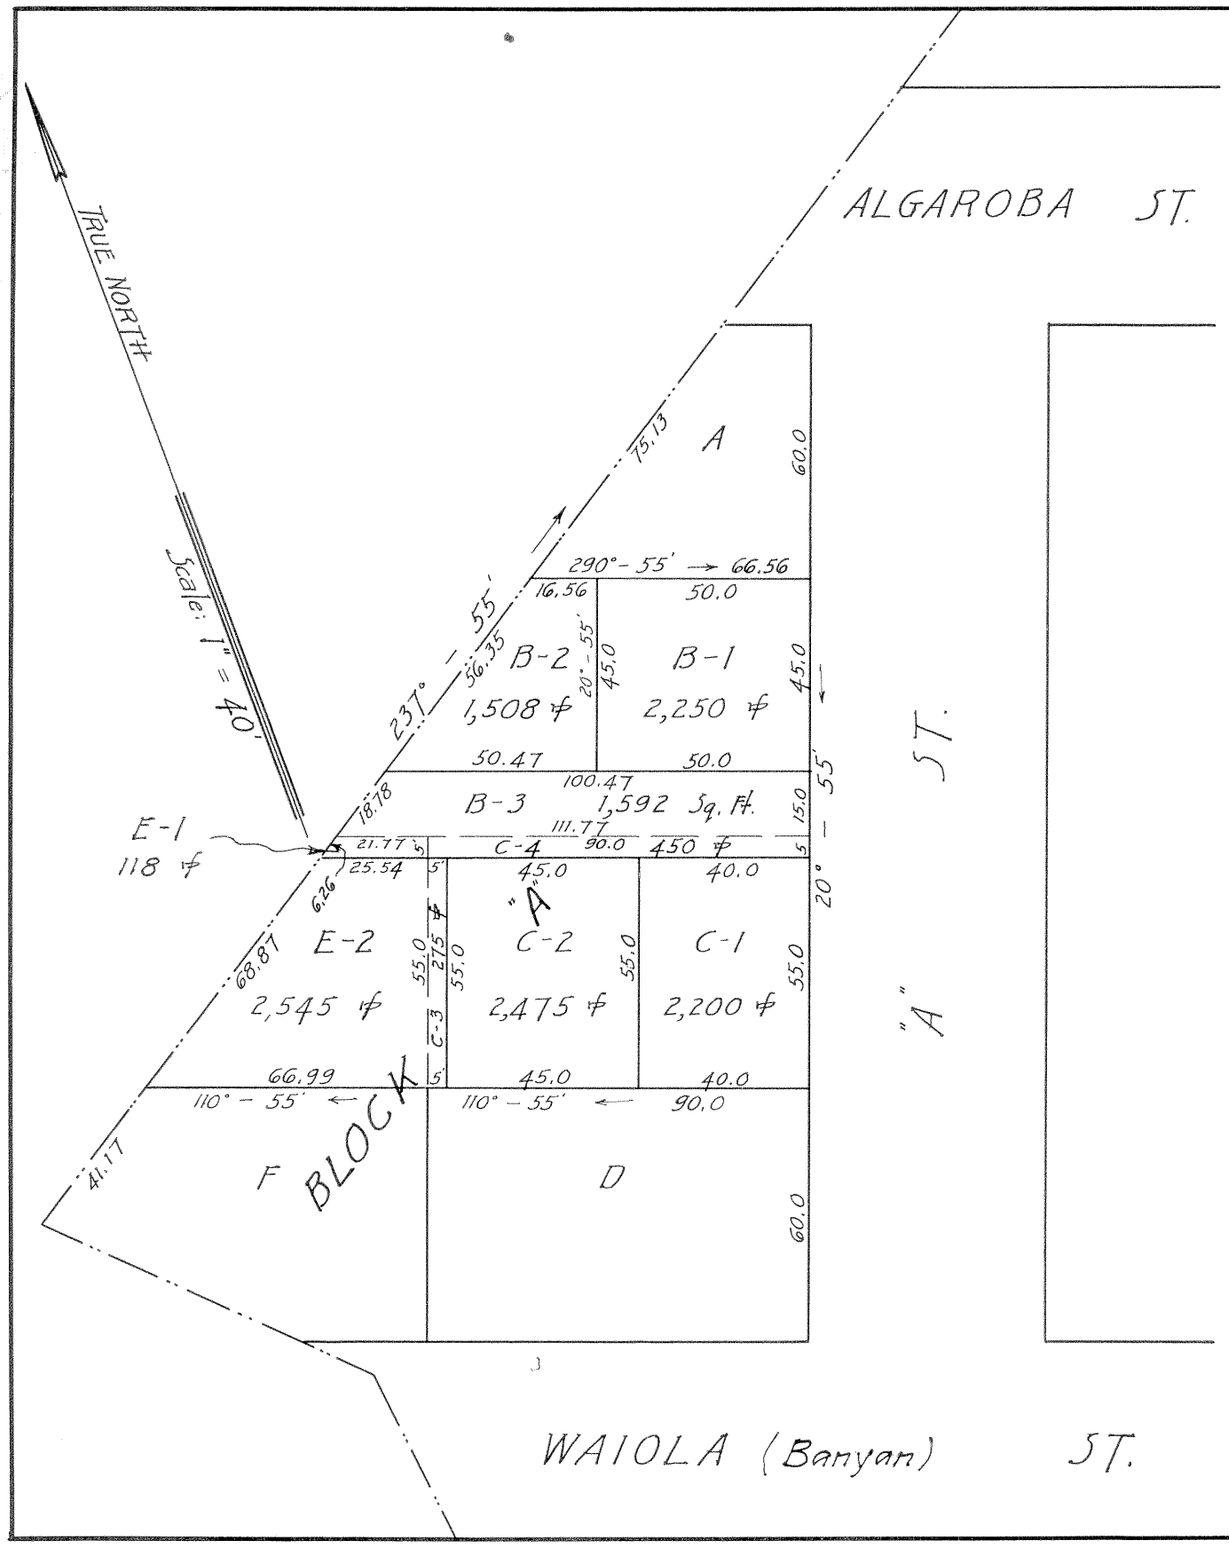

LAND COURT
TERRITORY OF HAWAII

SUBDIVISION OF LOTS B, C AND E, BLOCK A, OF THE McCULLY TRACT, AS SHOWN ON RE-SUBDIVISION PLAN APPROVED SEPTEMBER 10, 1926, INTO LOTS B-1, B-2, B-3; C-1, C-2, C-3, C-4; E-1, AND E-2.

Being a portion of Land Court Application No. 279 (Amended)

WAIKIKI, HONOLULU, OAHU, T. H.

Scale: 1 in. = 40 ft.

HONOLULU, T. H.
May 28, 1929

WRIGHT, HARVEY & WRIGHT
By: Geo. F. Wright
Surveyor & Maker of Plan
419 S. M. Damon Bldg.

International Trust Co. Ltd., (Owner)
By Wade Warren Thayer,
President.

I hereby certify that the map hereon being a subdivision of Lots B, C and E, Block A (McCully Tract) of Land Court Application No. 279 (Amended) has been examined and verified and found to be correct.

Honolulu, T.H.
June 6, 1929.

Walter E. Wall
Surveyor, Territory of Hawaii.

APPROVED:—
June 6, 1929.

C. E. Stedman
Judge of the Land Court.

Filed May 29 1929
P H Mulholland
Ass't Registrar