MAP 42

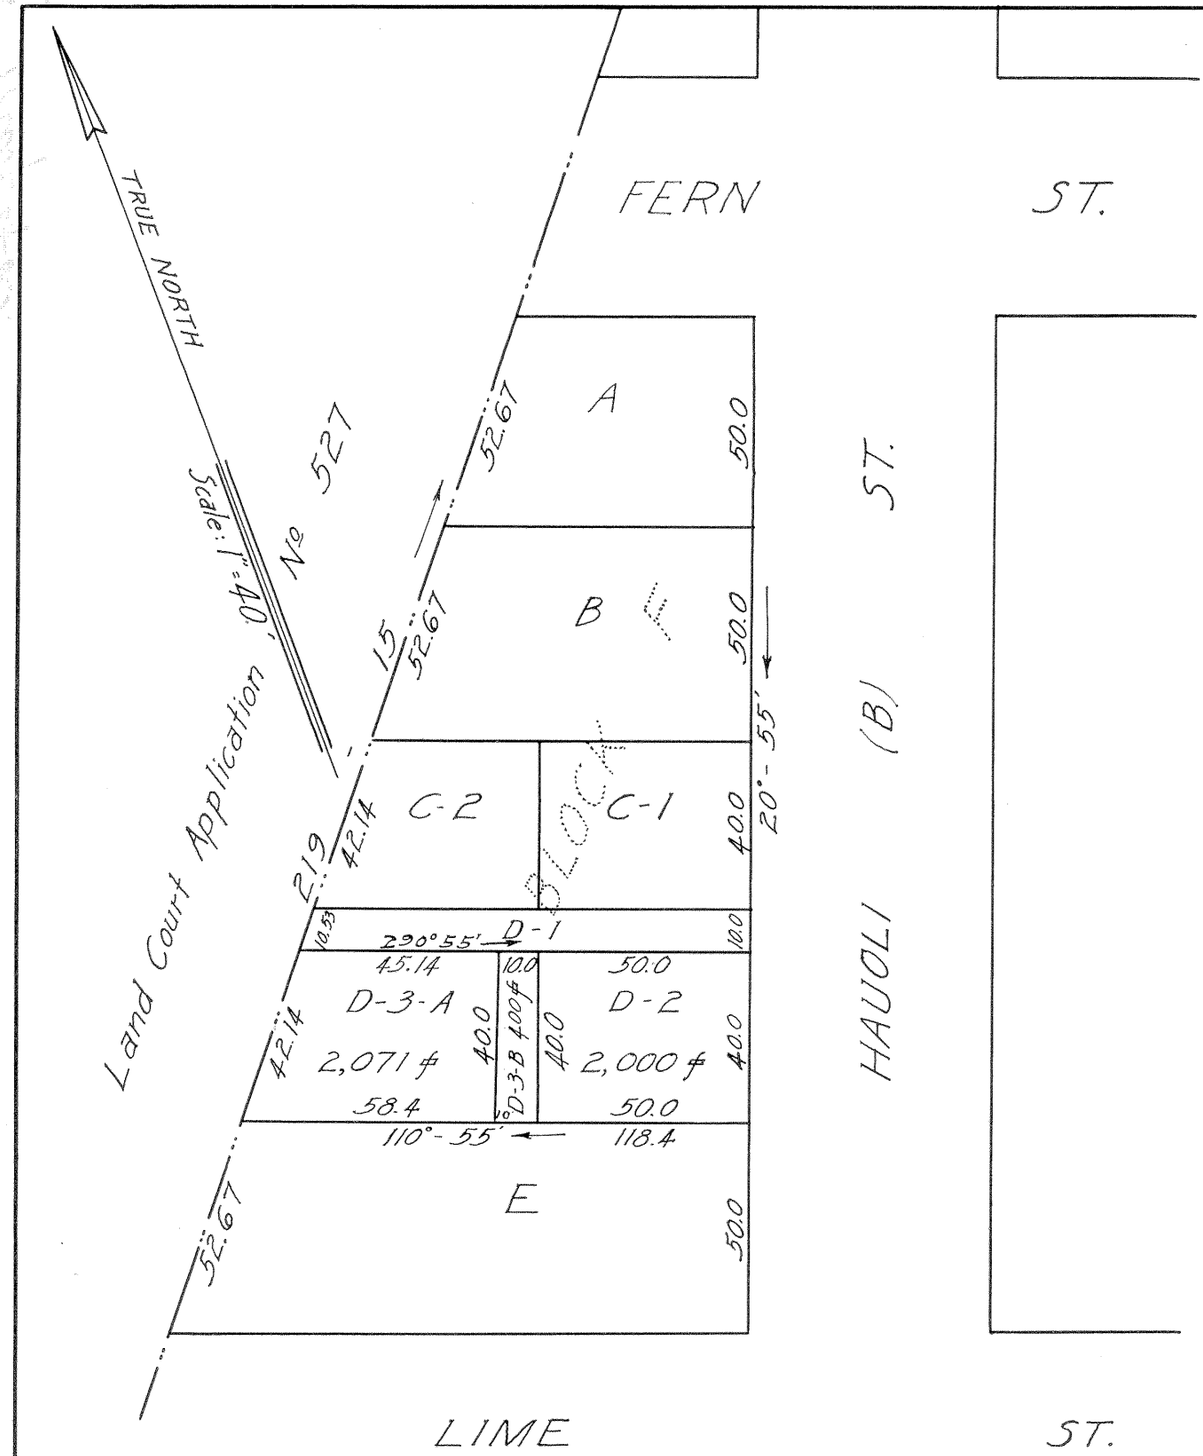

LAND COURT
TERRITORY OF HAWAII

SUBDIVISION OF LOT D-3, BLOCK F,
OF THE McCULLY TRACT, AS SHOWN ON SUBDIVISION PLAN
APPROVED JUNE 6, 1929
INTO LOTS D-3-A AND D-3-B
Being a portion of Land Court Application Nº 279 (Amended)
WAIKIKI, HONOLULU, OAHU, T. H
Scale: 1 in. = 40 ft.

HONOLULU, T. H.
August 16, 1929

WRIGHT, HARVEY & WRIGHT
By Stanley Wright
Surveyor & Maker of Plan.
419 S. M. Damon Bldg.

International Trust Company, Limited (owner)
By Wade Warren Thayer.
President.

I hereby certify that the map hereon being a subdivision of Lot D-3, Block F (McCully Tract) of Land Court Application No. 279 (Amended) has been examined and verified and found to be correct.
Honolulu, T.H.
Aug. 23, 1929

Robert D. King
Surveyor, Territory of Hawaii.

APPROVED:
Aug. 23, 1929

Albert M. Cristy
Judge of the Land Court.

Filed August 16, 1929.
P. Mulholland
Asst Registrar