MAP 51

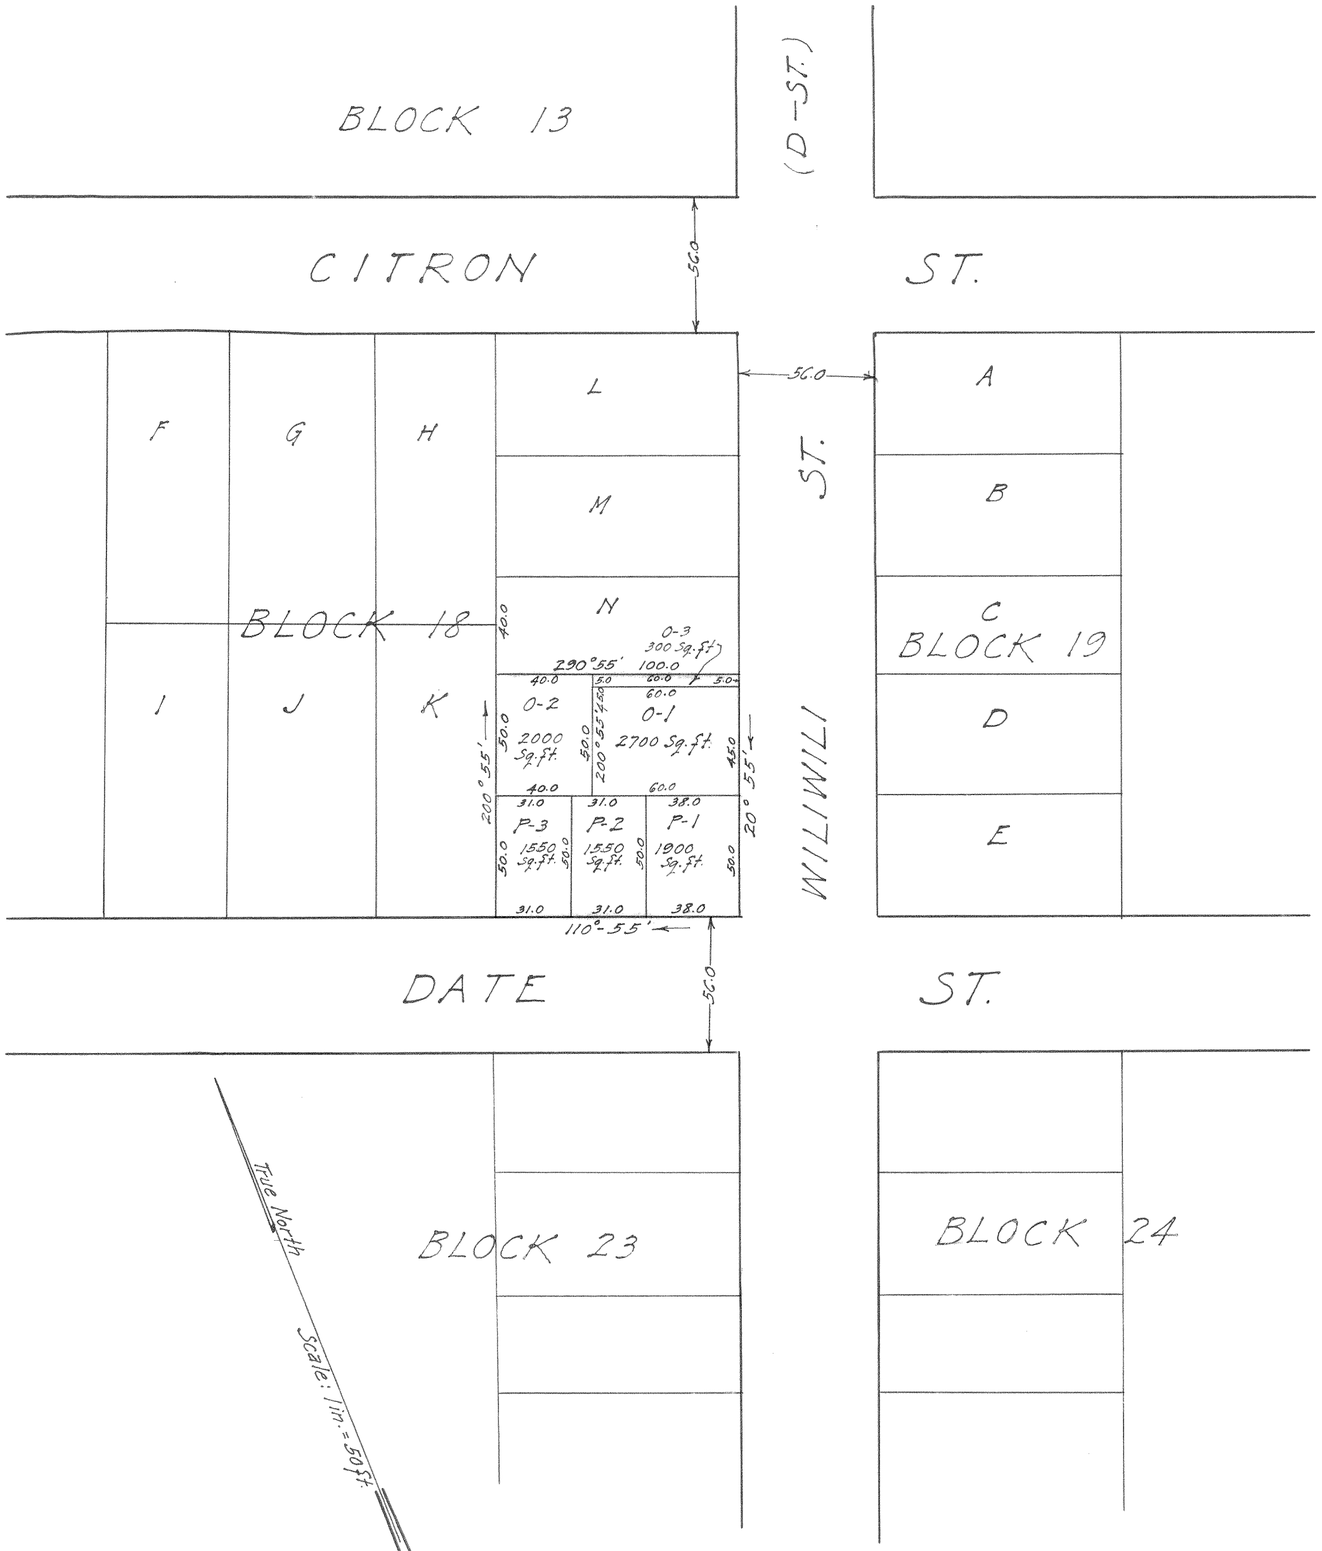

LAND COURT.

TERRITORY OF HAWAII.

Subdivision of Lots O and P, Block 18 of the McCully Tract, as shown on Subdivision Plan approved Jan. 14, 1926 into Lots O-1, O-2, O-3; P-1, P-2 and P-3.

Being a portion of Land Court Application 279 (Amended).

Waikiki, Honolulu, Oahu. T.H.
Scale:- 1in.=50ft.

Honolulu, T.H.
Oct. 26, 1931.

By:- Thos. H. Evans
Surveyor & Maker of Plan.
2211 Aloha Drive.

Owner:- Ito Sakai

Owner's Certificates of Title:- 4896 and 6240

I hereby certify that the map hereon being a subdivision of Land Court Application 279 (Amended) as herein entitled, has been examined and verified and found to be correct and that it has been approved by Order of the Judge of the Land Court dated Nov. 4, 1931.

Honolulu, T.H.
Nov. 4, 1931.

Robert D. King
Surveyor, Territory of Hawaii

Filed October 28, 1931
Abraham K. Akana
Assistant Registrar