MAP 53

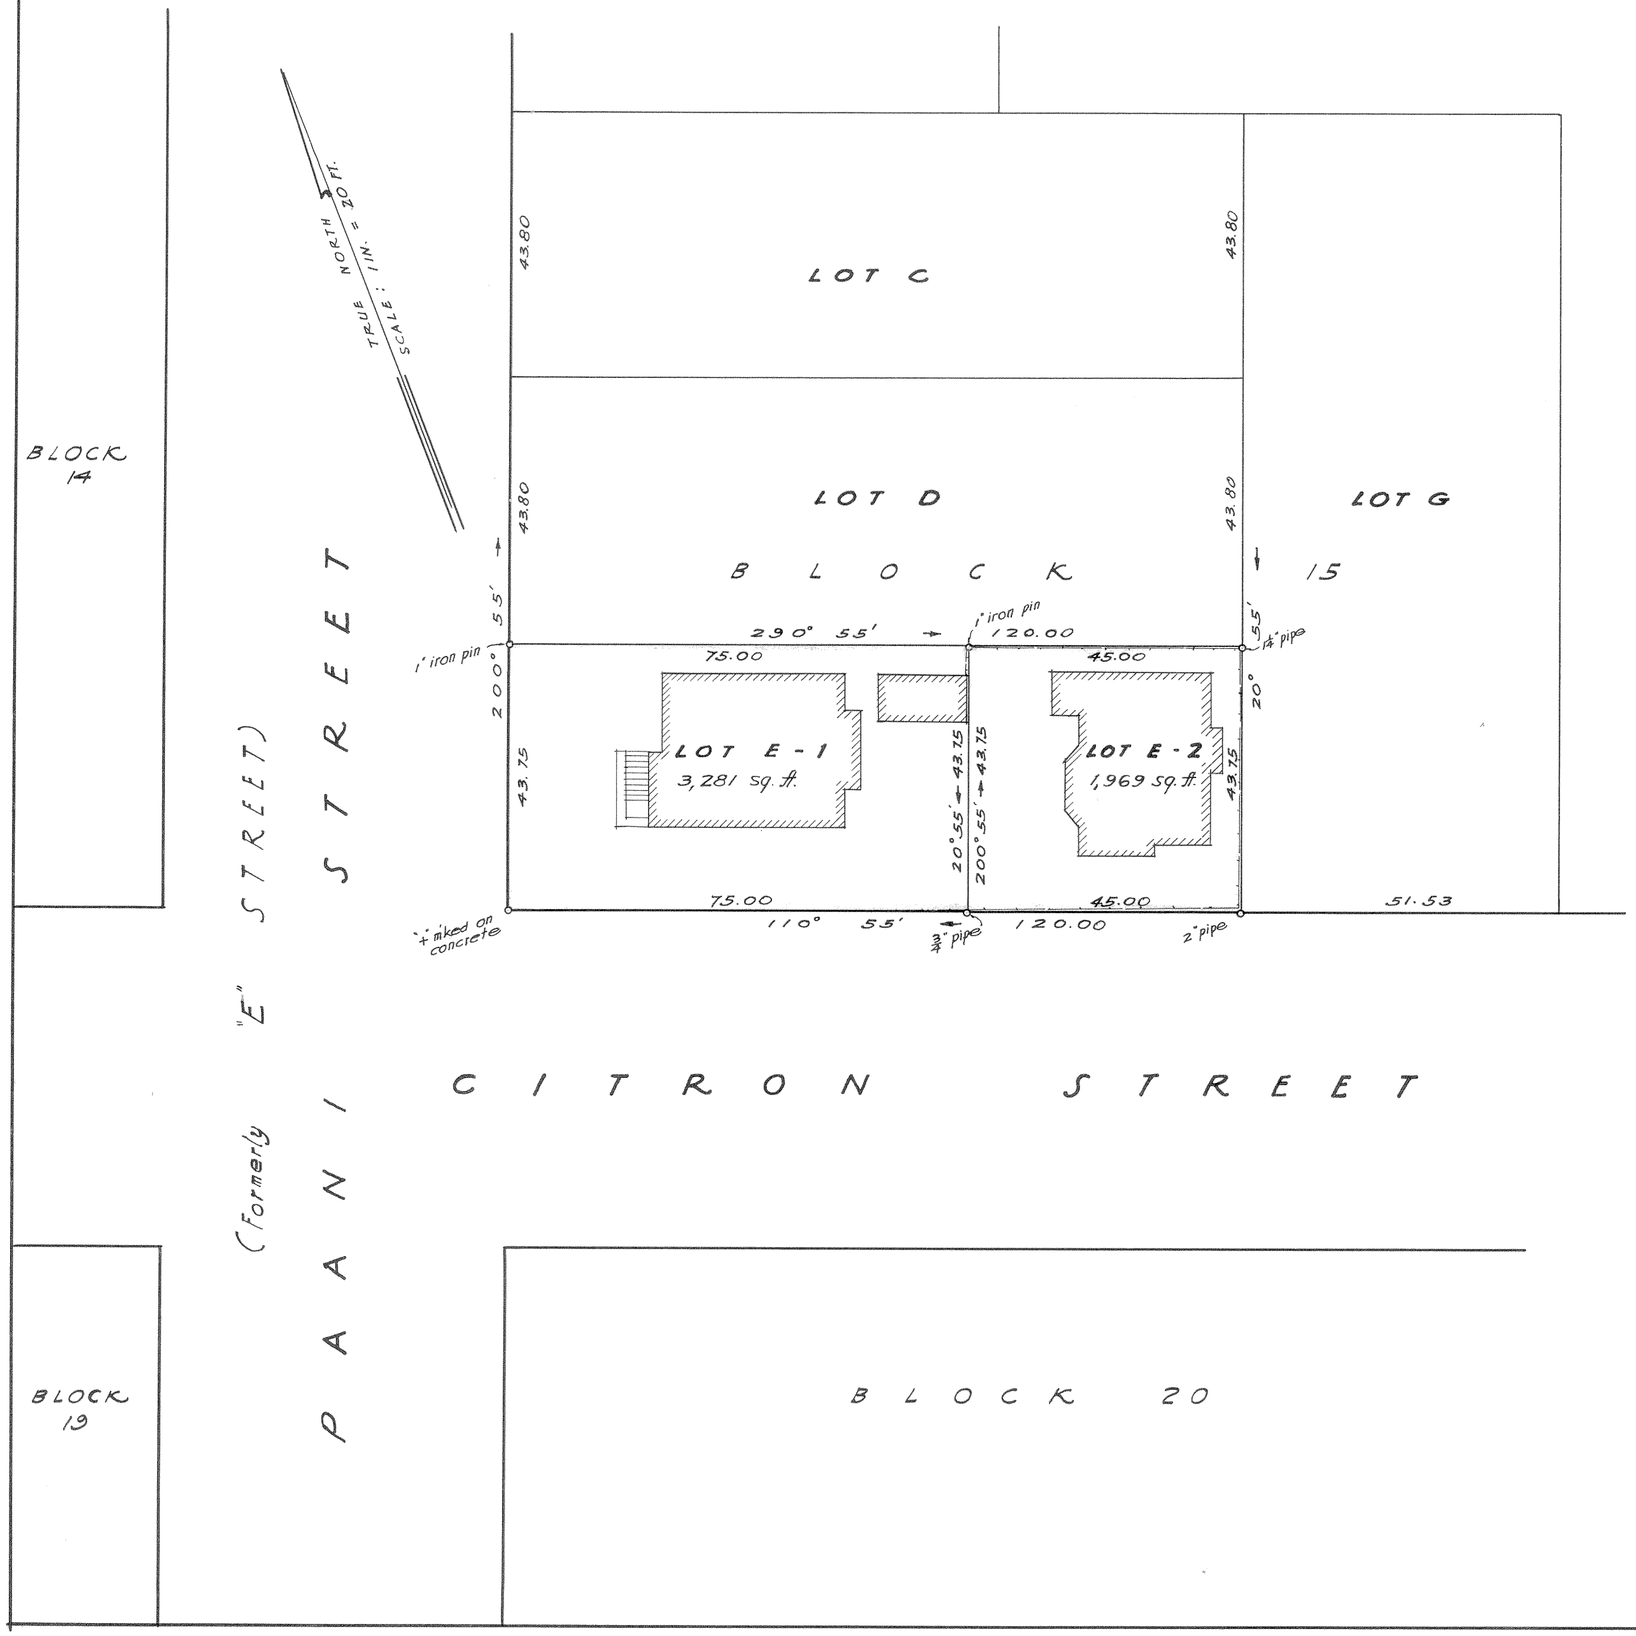

LAND COURT

TERRITORY OF HAWAII

PORTION OF McCULLY TRACT
SUBDIVISION OF LOT E BLOCK 15 OF
LAND COURT APPLICATION 279 (AMENDED)
AS SHOWN ON MAP 8 FILED IN THE OFFICE OF
THE ASSISTANT REGISTRAR OF THE LAND COURT
INTO LOTS E-1 AND E-2
IN WAIKIKI, HONOLULU, OAHU, T. H.

SCALE: 1 INCH = 20 FEET

HONOLULU, T. H.
SEPT. 12, 1933

H. Fuchino
REGISTERED CERTIFICATE NO. 47
SURVEYOR AND MAKER OF PLAN
46 SOUTH BERETANIA STREET

HEGO FUCHINO
REGISTERED LAND SURVEYOR
No. 47
HAWAII, U.S.A.

Kokutoro Kanemoto

OWNER: K. KANEMOTO
OWNER'S CERTIFICATE OF TITLE 12,503

I hereby certify that the map hereon being a subdivision of Land Court Application 279 (Amended) as herein entitled, has been examined, and checked as to form and mathematical correctness and that it has been approved by Order of the Judge of the Land Court dated November 8, 1933.

Honolulu, T.H.
Nov. 8, 1933.

O. Bailey
Surveyor, Territory of Hawaii.

Filed Oct. 26, 1933
Abraham W. Akana
Assistant Registrar