MAP 75

LAND COURT
TERRITORY OF HAWAII

SUBDIVISION OF LOT E, BLOCK F, LAND COURT APPLICATION 279
AS SHOWN ON MAP 21 FILED IN THE OFFICE OF THE
ASSISTANT REGISTRAR OF THE LAND COURT
INTO LOTS E-1 AND E-2,
BLOCK F.
WAIKIKI, HONOLULU, OAHU, T.H.

Scale: 1 inch = 50 feet

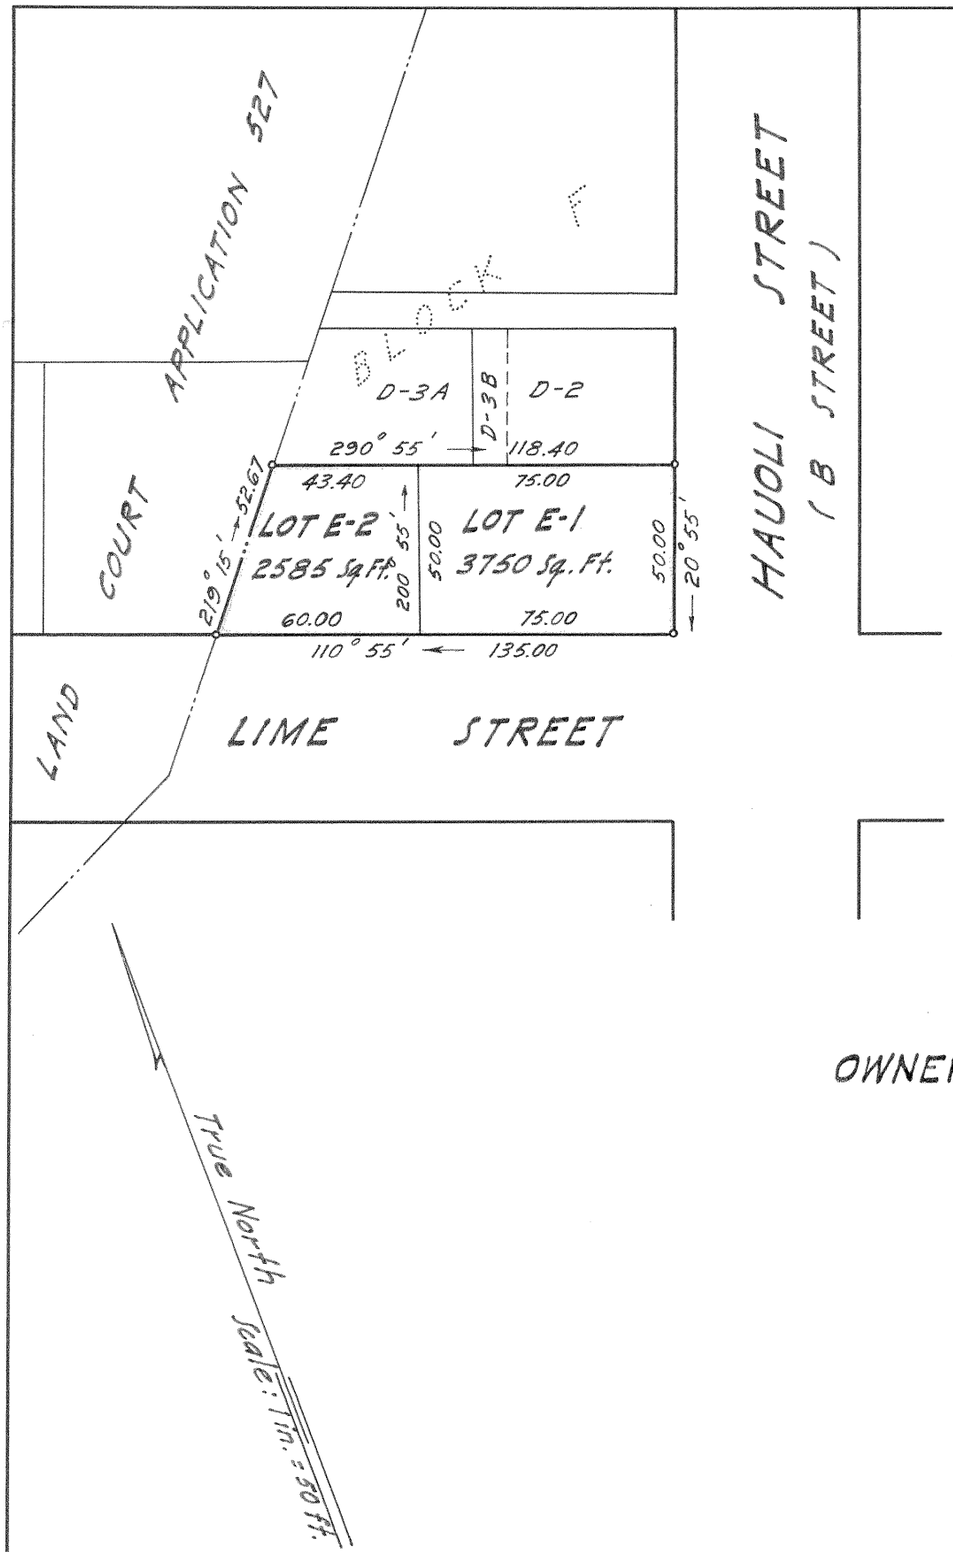

515 Hawaiian Trust Bldg.
Honolulu, T.H.
May 17, 1938

R. M. TOWILL
REGISTERED LAND SURVEYOR
No. 151
HAWAII, U.S.A.

R. M. Towill
Registered Professional Surveyor
Certificate Number 151

William Yun Mon Chinn
Myrtle Wong Chinn

OWNER'S CERTIFICATE OF TITLE: 18,532

OWNERS: William Yun Mon Chinn
Myrtle Wong Chinn

I hereby certify that the map hereon being a subdivision of Land Court Application 279, as herein entitled, has been examined and checked as to form and mathematical correctness, and that it has been approved by Order of the Judge of the Land Court dated August 15, 1938.

Honolulu, T.H.
August 15, 1938.

L.M. Whitehouse
Surveyor, Territory of Hawaii.

By: Robert D. King
Principal Cadastral Engineer.

Filed Aug. 12, 1938
Abraham N. Akana
Assistant Registrar

Tax Map key: 1ST Div. 2-3-32-35

10" X 15" = 1 ¢