MAP 78

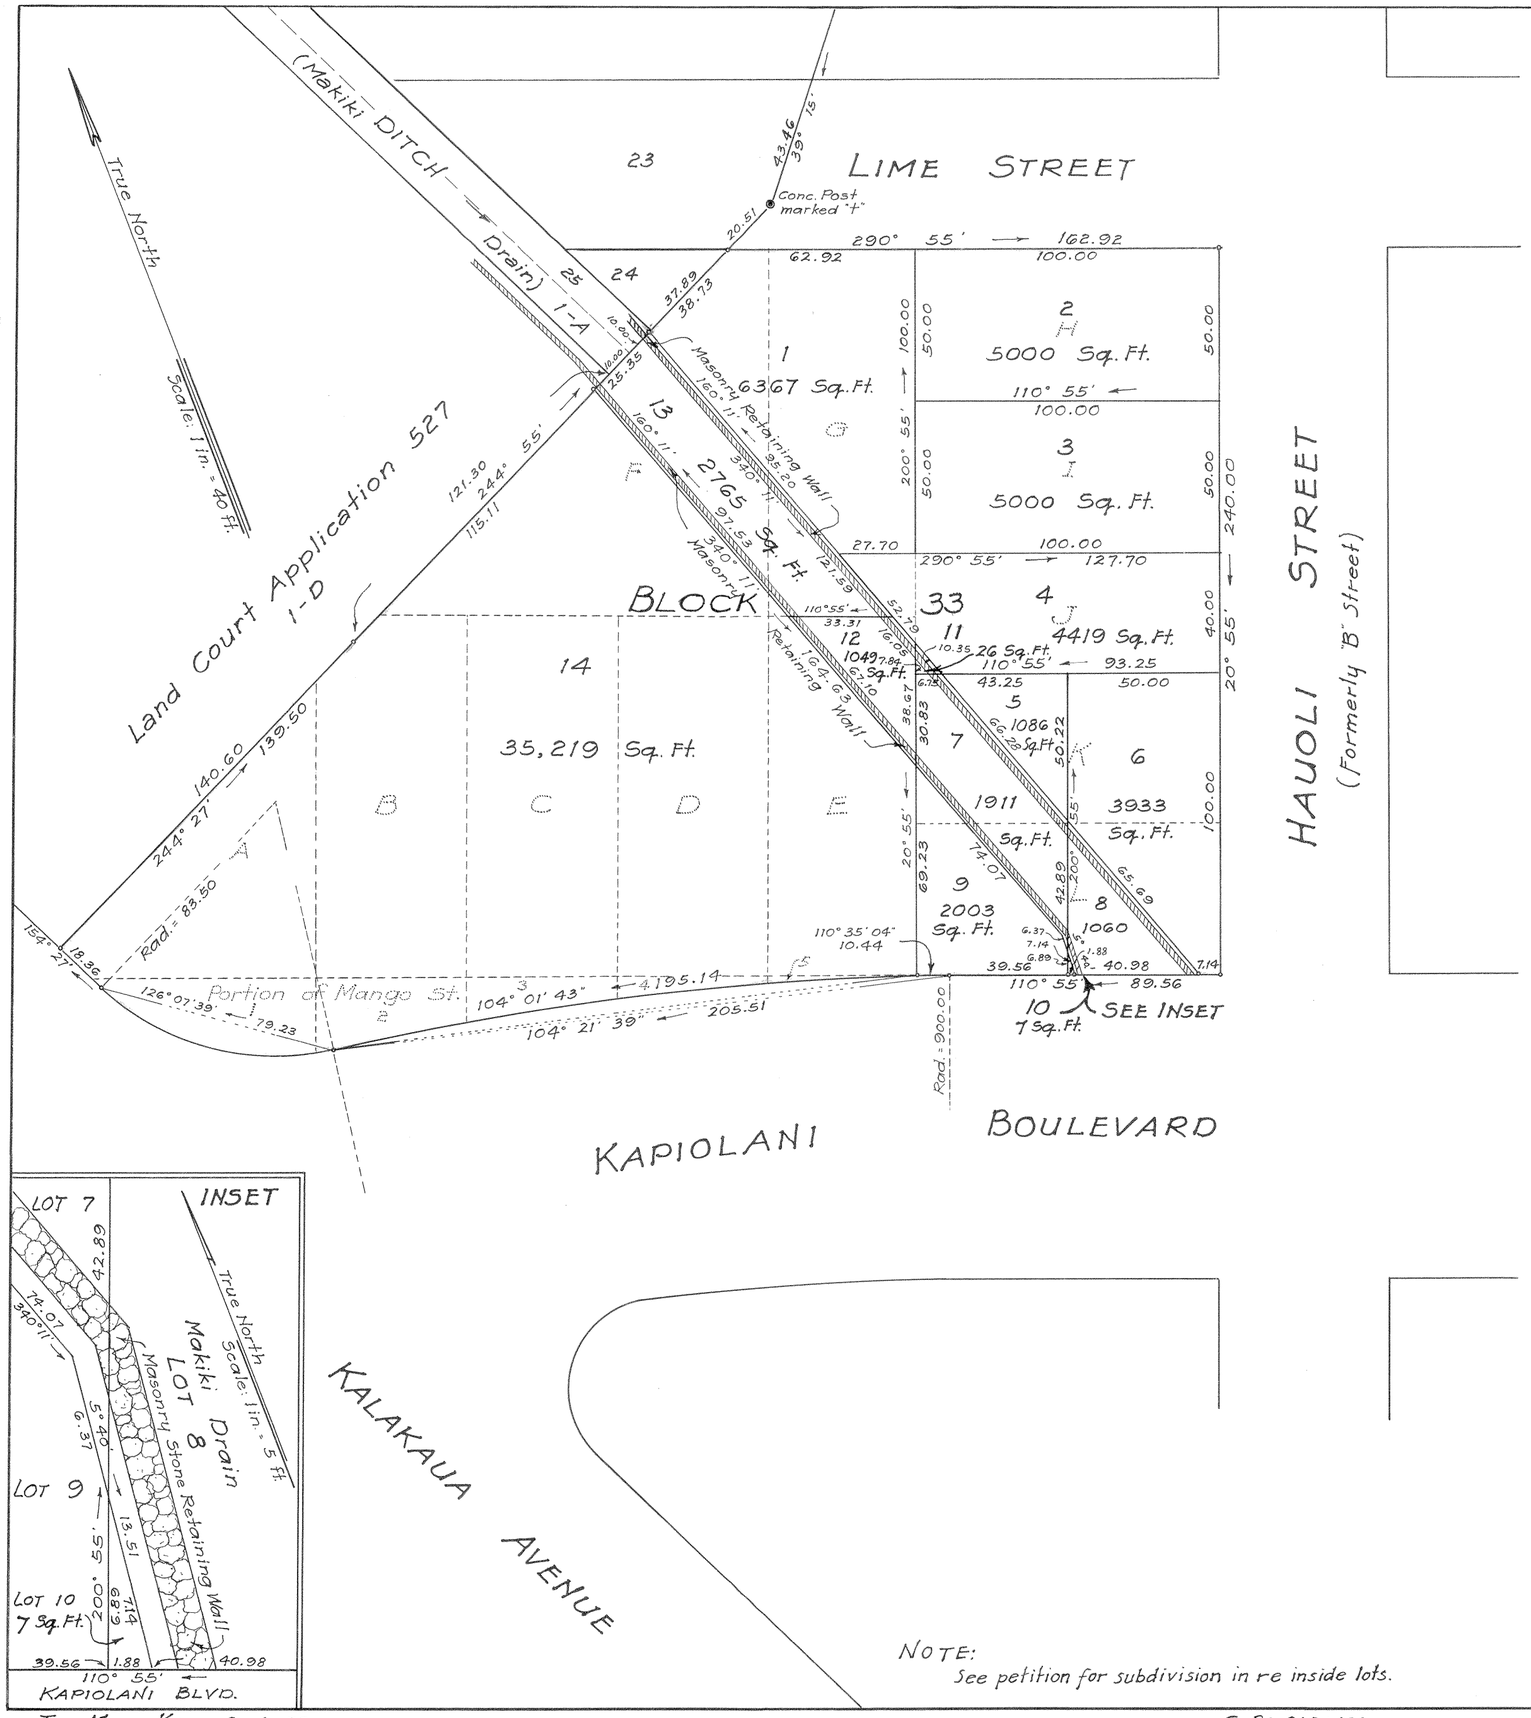

LAND COURT

TERRITORY OF HAWAII

McCULLY TRACT

CONSOLIDATION OF LOTS A TO L (INCLUSIVE) OF BLOCK 33 AS SHOWN ON MAP 21 AND LOTS 1 TO 5 (INCLUSIVE) OF THE SUBDIVISION OF MANGO STREET AS SHOWN ON MAP 31 OF LAND COURT APPLICATION 279 AND RE-SUBDIVISION OF SAID CONSOLIDATION INTO LOTS 1 TO 14 (INCLUSIVE), BLOCK 33.

AT WAIKIKI, HONOLULU, OAHU, T.H.

Scale: 1 inch = 40 feet.

The above mentioned maps referred to by numbers are filed in the Office of the Assistant Registrar of the Land Court.

WRIGHT, HARVEY AND WRIGHT,

419 S. M. Damon Bldg.
Honolulu, T. H.
January 31, 1939.

By: Stanley Wright
Surveyor and Maker of Plan
Registered Certificate 8-5

OWNER: Bishop Trust Co Ltd,
Trustee Waikiki Land Trust
By [signature]
Its Vice President
By [signature]
Its Asst Secty

Owner's Certificate of Title: 15,897

STANLEY WRIGHT REGISTERED LAND SURVEYOR No. 6 HAWAII, U.S.A.

I hereby certify that the map hereon being a subdivision of Land Court Application 279, as herein entitled, has been examined and checked as to form and mathematical correctness and that it has been approved by Order of the Judge of the Land Court dated February 23, 1939.

Honolulu, T.H.
Feb. 23, 1939.

L. M. Whitehouse
Surveyor, Territory of Hawaii.

By: Robert D. King
Principal Cadastral Engineer.

Filed Feb. 16, 1939
Abraham W. Akana
Assistant Registrar

NOTE:
See petition for subdivision in re inside lots.

Tax Map Key: 2-3-32

C. B: 316:131

15" X 21" = 2.2 Sq. Ft.