MAP 106

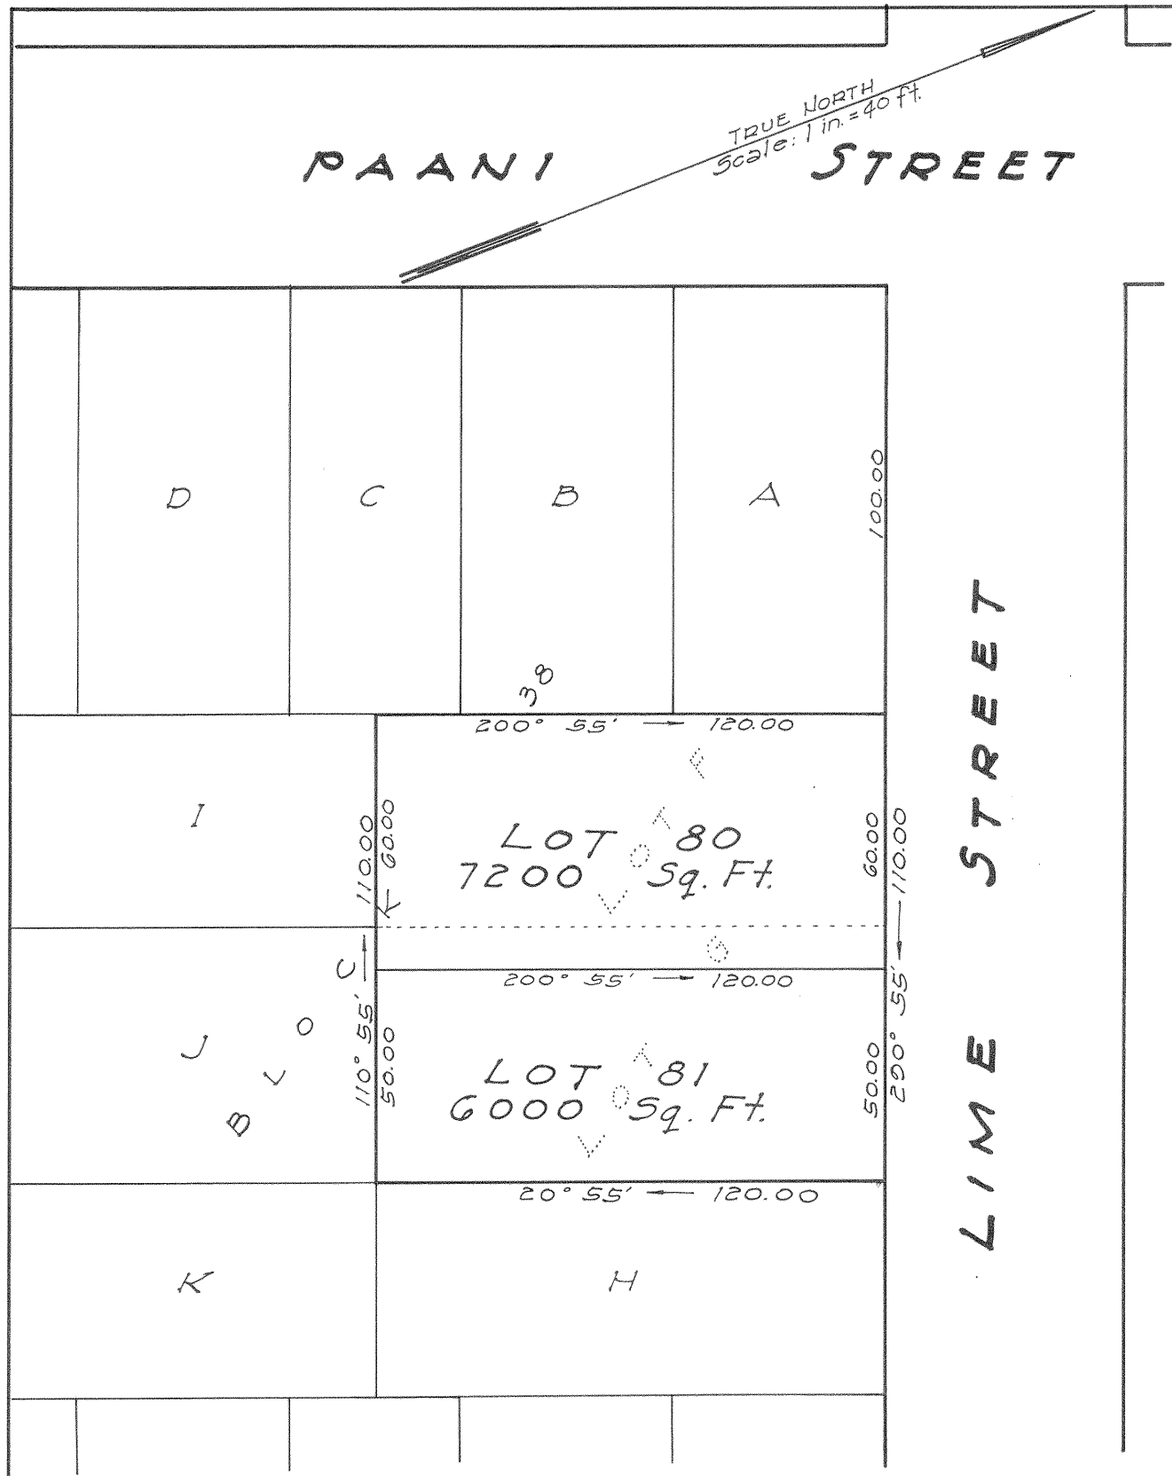

LAND COURT
TERRITORY OF HAWAII

LAND COURT APPLICATION 279

BLOCK 38
"McCULLY TRACT"

CONSOLIDATION OF LOTS F AND G
AS SHOWN ON MAP 8
AND RESUBDIVISION OF SAID CONSOLIDATION
INTO LOTS 80 AND 81, BLOCK 38
WAIKIKI, HONOLULU, OAHU, T.H.

October 7, 1947
22 Dillingham Bldg. Annex
Honolulu, T.H.

BERNARD H. McKEAGUE
REGISTERED LAND SURVEYOR
No 232
HAWAII, U.S.A.

Bernard H. McKeague
Registered Land Surveyor 232
Land Court Surveyor Certificate 43

OWNER: YUEN MEW YOUNG
OWNER'S CERTIFICATE OF TITLE NO. 15,988

AUTHORIZED AND APPROVED BY ORDER OF THE JUDGE
OF THE LAND COURT DATED OCTOBER 16, 1947
BY ORDER OF THE COURT

Abraham N. Akana
Ass't REGISTRAR OF THE LAND COURT

Filed Oct. 15, 1947
Abraham N. Akana
Assistant Registrar

TAX MAP KEY: 2-7-05: 29 and 30

10" x 15" = 1.0 Sq. Ft.