MAP 107

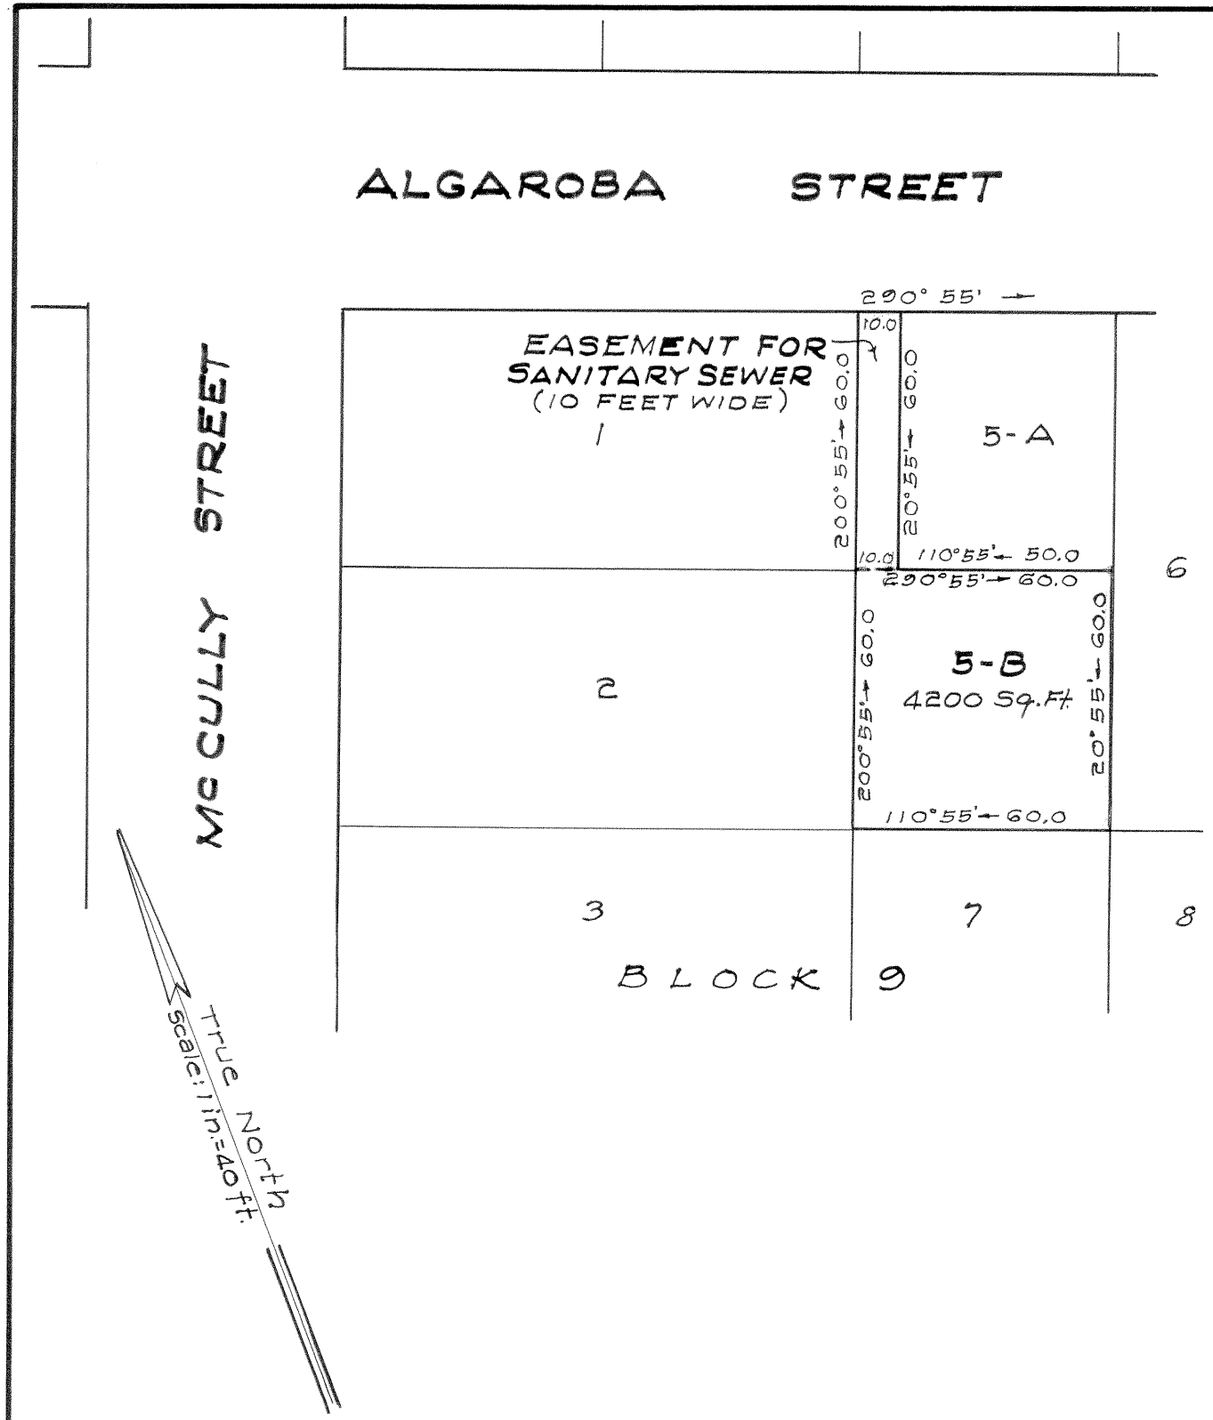

LAND COURT

TERRITORY OF HAWAII

LAND COURT APPLICATION 279

DELINEATION OF EASEMENT

FOR SANITARY SEWER

ACROSS LOT 5-B OF BLOCK 9

AS SHOWN ON MAP 54

WAIKIKI, HONOLULU, OAHU, T. H.

HONOLULU, T. H.
October 13, 1947

THOS. H. LOADER
REGISTERED LAND SURVEYOR
No. 211
HAWAII, U.S.A.

DEPARTMENT OF PUBLIC WORKS
CITY AND COUNTY OF HONOLULU
BUREAU OF PLANS
BY: T. H. Loader
Registered Professional Surveyor
Certificate Number 211-S

OWNER: Hiroshi Nobuta

OWNER'S CERTIFICATE OF TITLE: 12,836

AUTHORIZED AND APPROVED BY ORDER OF THE JUDGE
OF THE LAND COURT DATED: NOVEMBER 7, 1947.
BY ORDER OF THE COURT: [illegible]
REGISTRAR OF THE LAND COURT

NOTE: Area of Easement: 600 Sq.Ft.

Filed Oct. 30, 1947
Abraham Y. Akana
Assistant Registrar

Tax Map Key: 2 - 7 - 01 - 37

(102)

10" x 15" = 1.0 ¢