MAP 115

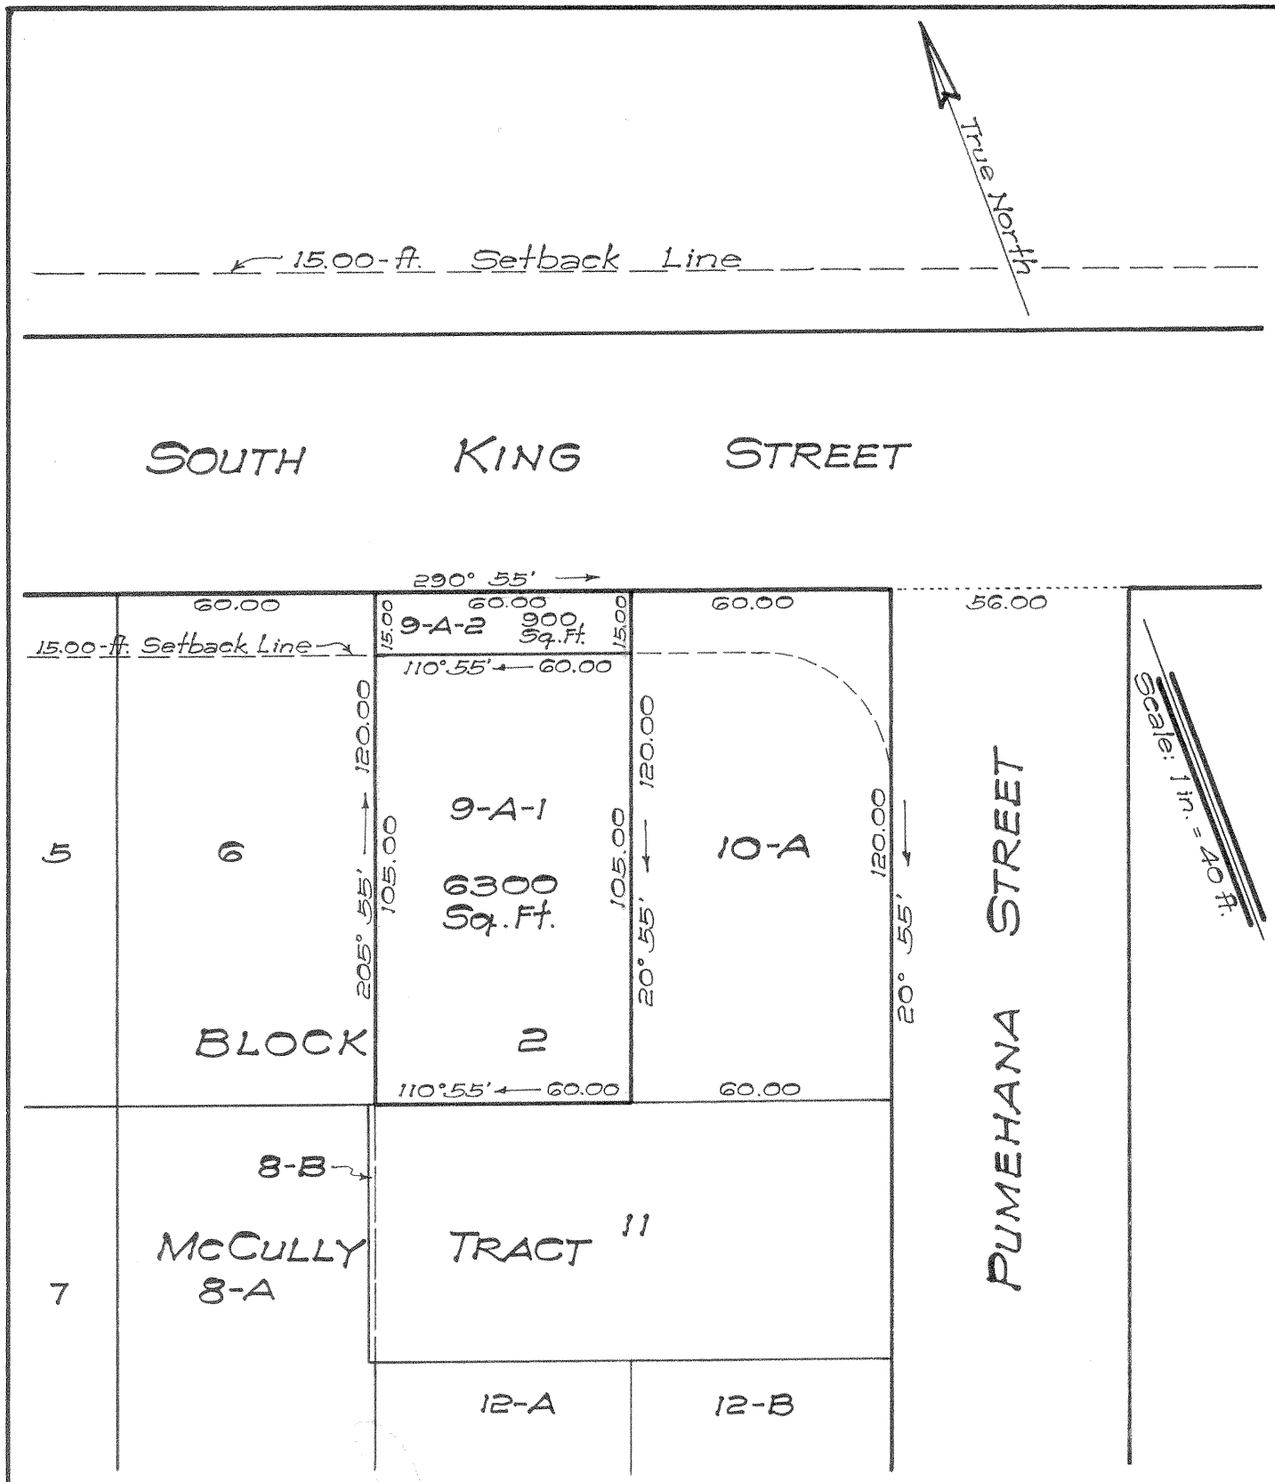

LAND COURT

TERRITORY OF HAWAII

LAND COURT APPLICATION 279

SUBDIVISION OF LOT 9-A
AS SHOWN ON MAP 2
INTO LOTS 9-A-1 AND 9-A-2

WAIKIKI, HONOLULU, OAHU, T. H.

Honolulu, T.H.
April 18, 1950

D. KEALALIO
REGISTERED LAND SURVEYOR
No. 4
HAWAII, U.S.A.

DEPARTMENT OF PUBLIC WORKS
CITY AND COUNTY OF HONOLULU
BUREAU OF PLANS

By: D. Kealalio
Registered Professional Surveyor
Certificate Number 4-S

OWNERS: Chun Wing and Chun Lau Shee
(Husband and wife as Joint Tenants)
Owners' Certificate of Title: 32,435

AUTHORIZED AND APPROVED BY ORDER OF THE JUDGE OF THE LAND COURT DATED: MAY 5, 1950.

BY ORDER OF THE COURT

[signature]
REGISTRAR OF THE LAND COURT

Filed Apr. 26, 1950
Abraham W. Akana
Assistant Registrar

Tax Map Key: 2-3-28-16

South King St. Widening
Between Hauoli and Pumehana Sts.

10" X 15" = 1 sq. ft.

6B