MAP 194

LAND COURT

TERRITORY OF HAWAII

McCULLY TRACT

LAND COURT APPLICATION 279

SUBDIVISION OF LOT E (BLOCK 23)

AS SHOWN ON MAP 8

INTO LOTS E-1 AND E-2

WAIKIKI, HONOLULU, OAHU, T.H.

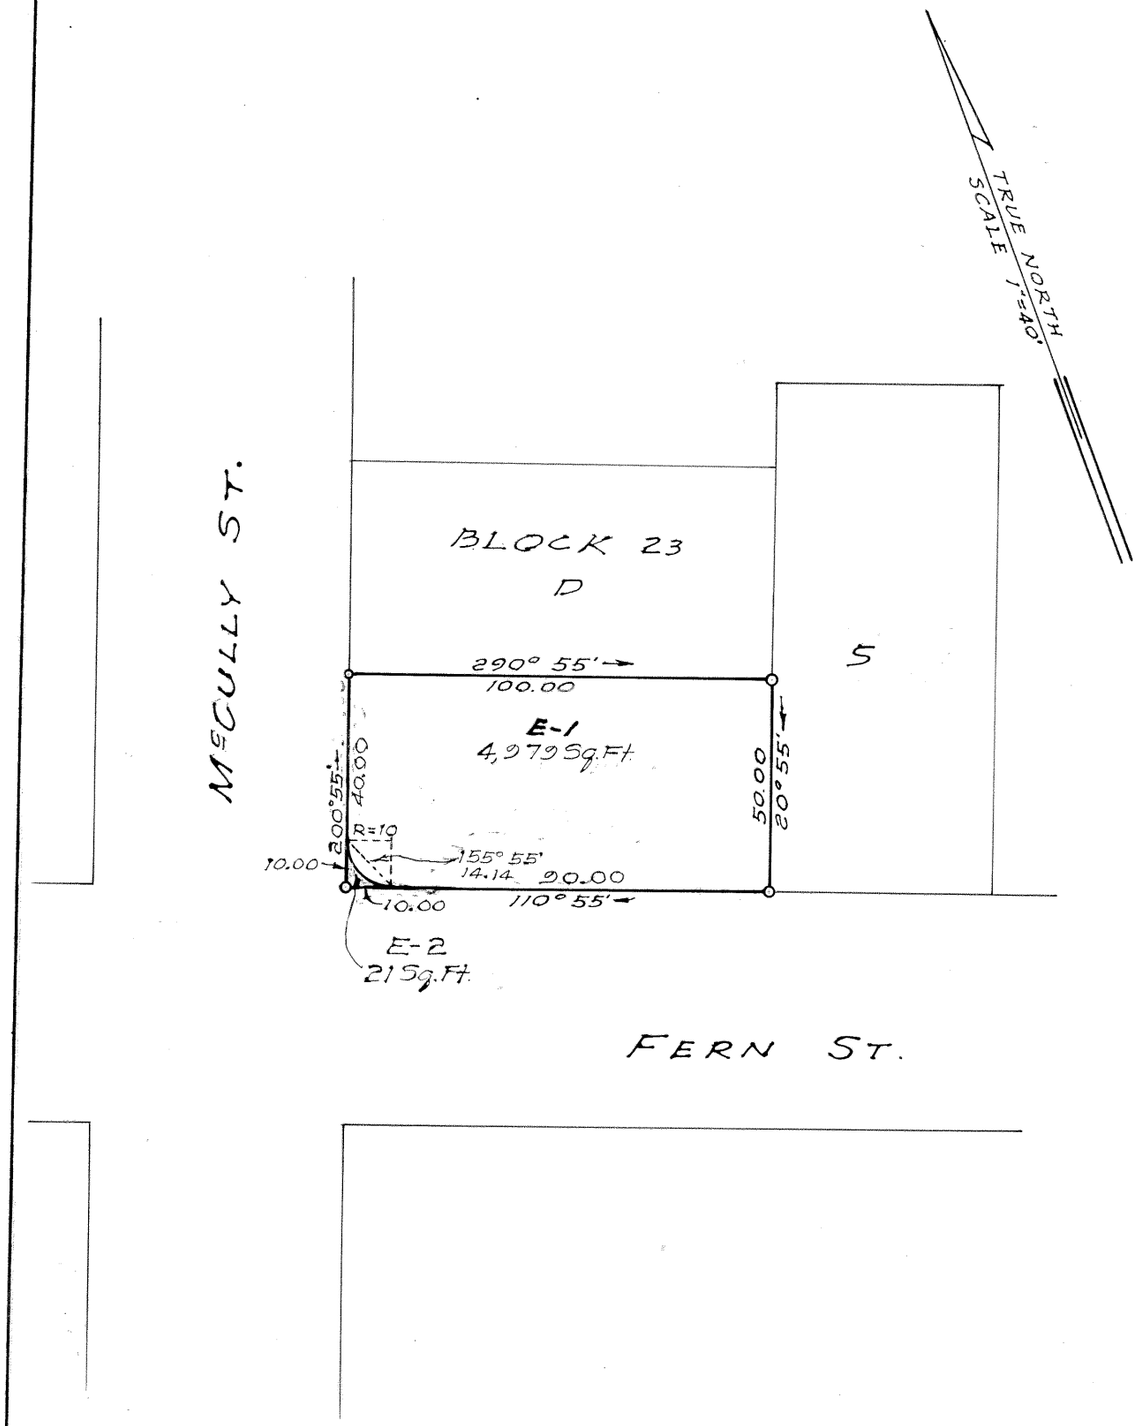

HONOLULU, T.H.
SEPT. 15, 1950

MAITLAND C. DEASE
REGISTERED LAND SURVEYOR
No. 282
HAWAII, U.S.A.

DEPARTMENT OF PUBLIC WORKS
CITY AND COUNTY OF HONOLULU
BUREAU OF PLANS

BY: Maitland C. Dease
Registered Professional Surveyor
Certificate No. 282-ES

OWNER: Soichi Hamada

OWNER'S CERTIFICATE OF TITLE: 19167

AUTHORIZED AND APPROVED BY ORDER OF THE JUDGE OF THE LAND COURT DATED FEBRUARY 5, 1952.
BY ORDER OF THE LAND COURT

[signature]
REGISTRAR OF THE LAND COURT

Filed Jan. 29, 1952
[signature]
Registrar

TAX KEY 2-7-02:10

PARCEL 6
I.D. No. 83 McCULLY TRACT

10"x15"=1# 7 B only