MAP 199

LAND COURT

TERRITORY OF HAWAII

"MC CULLY TRACT"

LAND COURT APPLICATION 279

SUBDIVISION OF LOT H (BLOCK 15)

AS SHOWN ON MAP 8

INTO LOTS H-1 AND H-2

AT WAIKIKI, HONOLULU, OAHU, T.H.

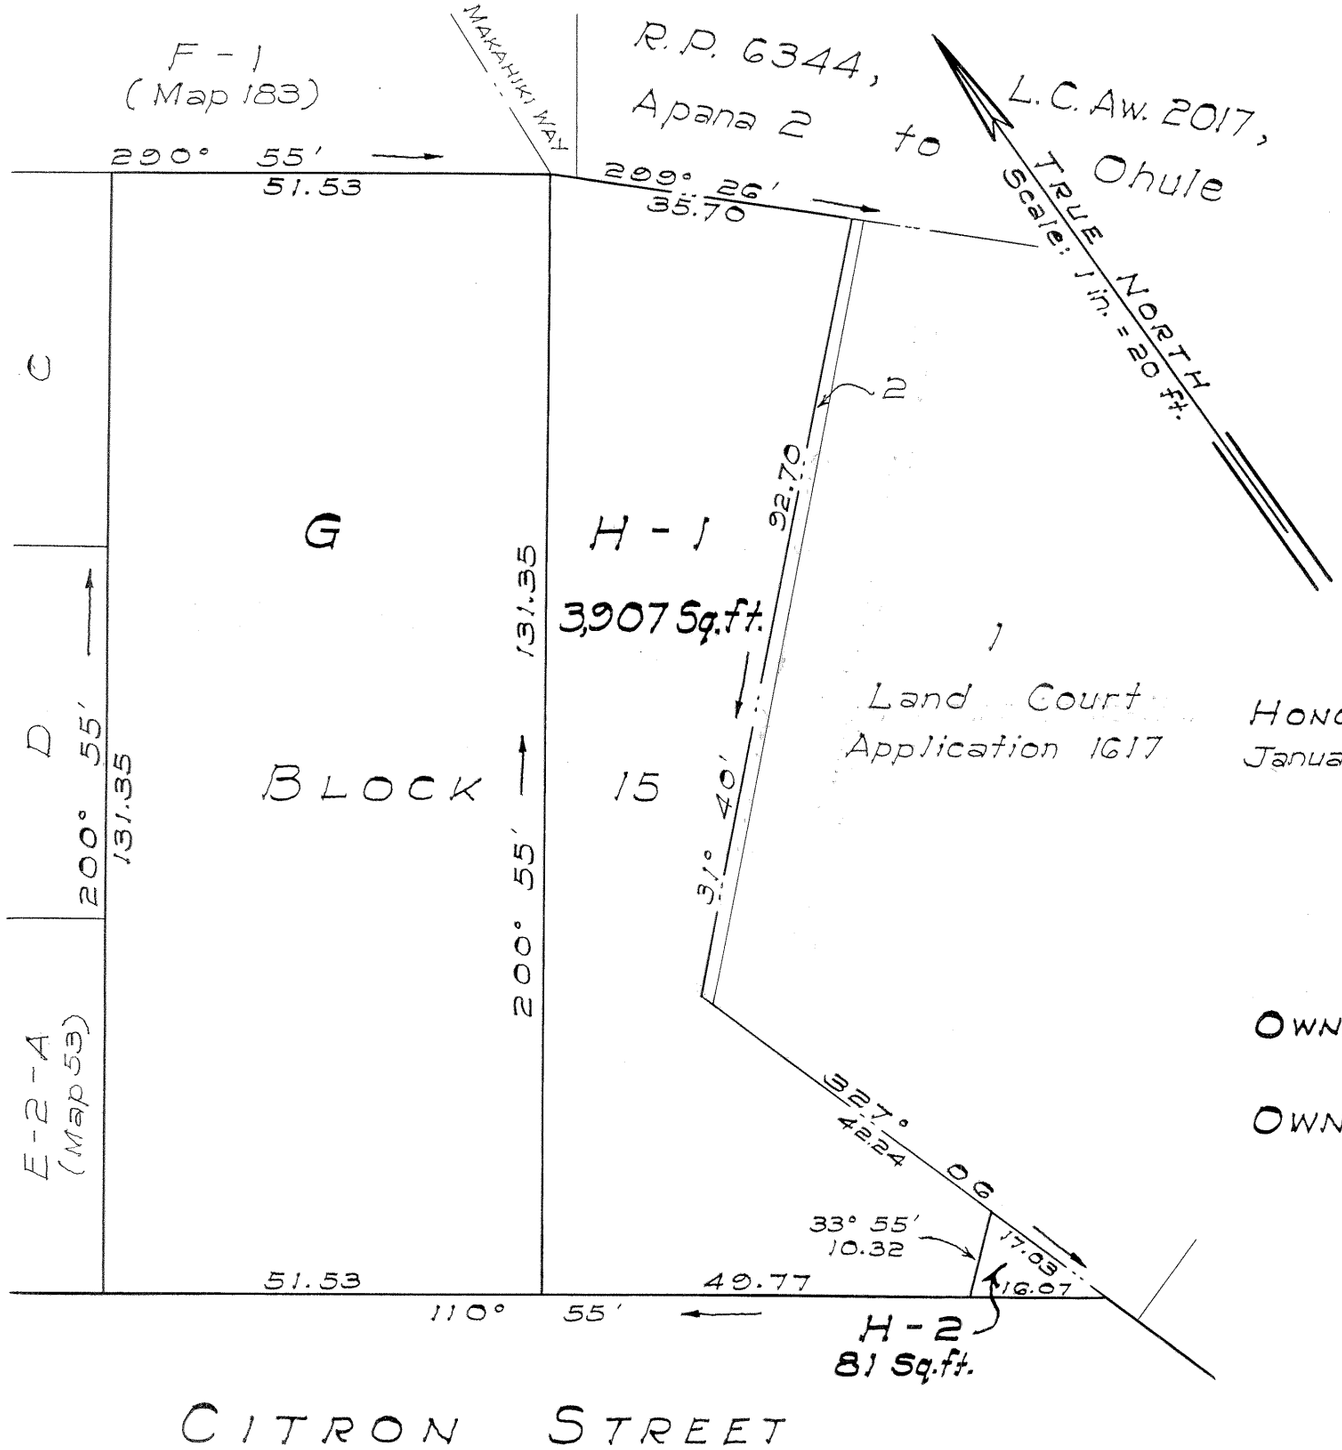

HONOLULU, T.H.
January 29, 1954

D. KEALALIO
REGISTERED LAND SURVEYOR No. 4
HAWAII, U.S.A.

DEPARTMENT OF PUBLIC WORKS
CITY AND COUNTY OF HONOLULU
LAND DIVISION
BY: D. Kealalio
Registered Professional Surveyor
Certificate Number 4-S

OWNER: Charles Kazuichi Sakata

OWNER'S CERTIFICATE OF TITLE: 5,972

AUTHORIZED AND APPROVED BY ORDER OF THE JUDGE OF THE LAND COURT DATED: MARCH 8, 1954

BY ORDER OF THE COURT

Registrar of the Land Court

Filed Mar. 2, 1954
Abraham W. Akana
Assistant Registrar

Tax Map Key: 2-7-07-31

Parcel 5 Citron St. Realignment & I. D. No. 83 McCully Tract Widening
6-11-3-52

10" x 15" = 1.0 Sq.ft.