MAP 222

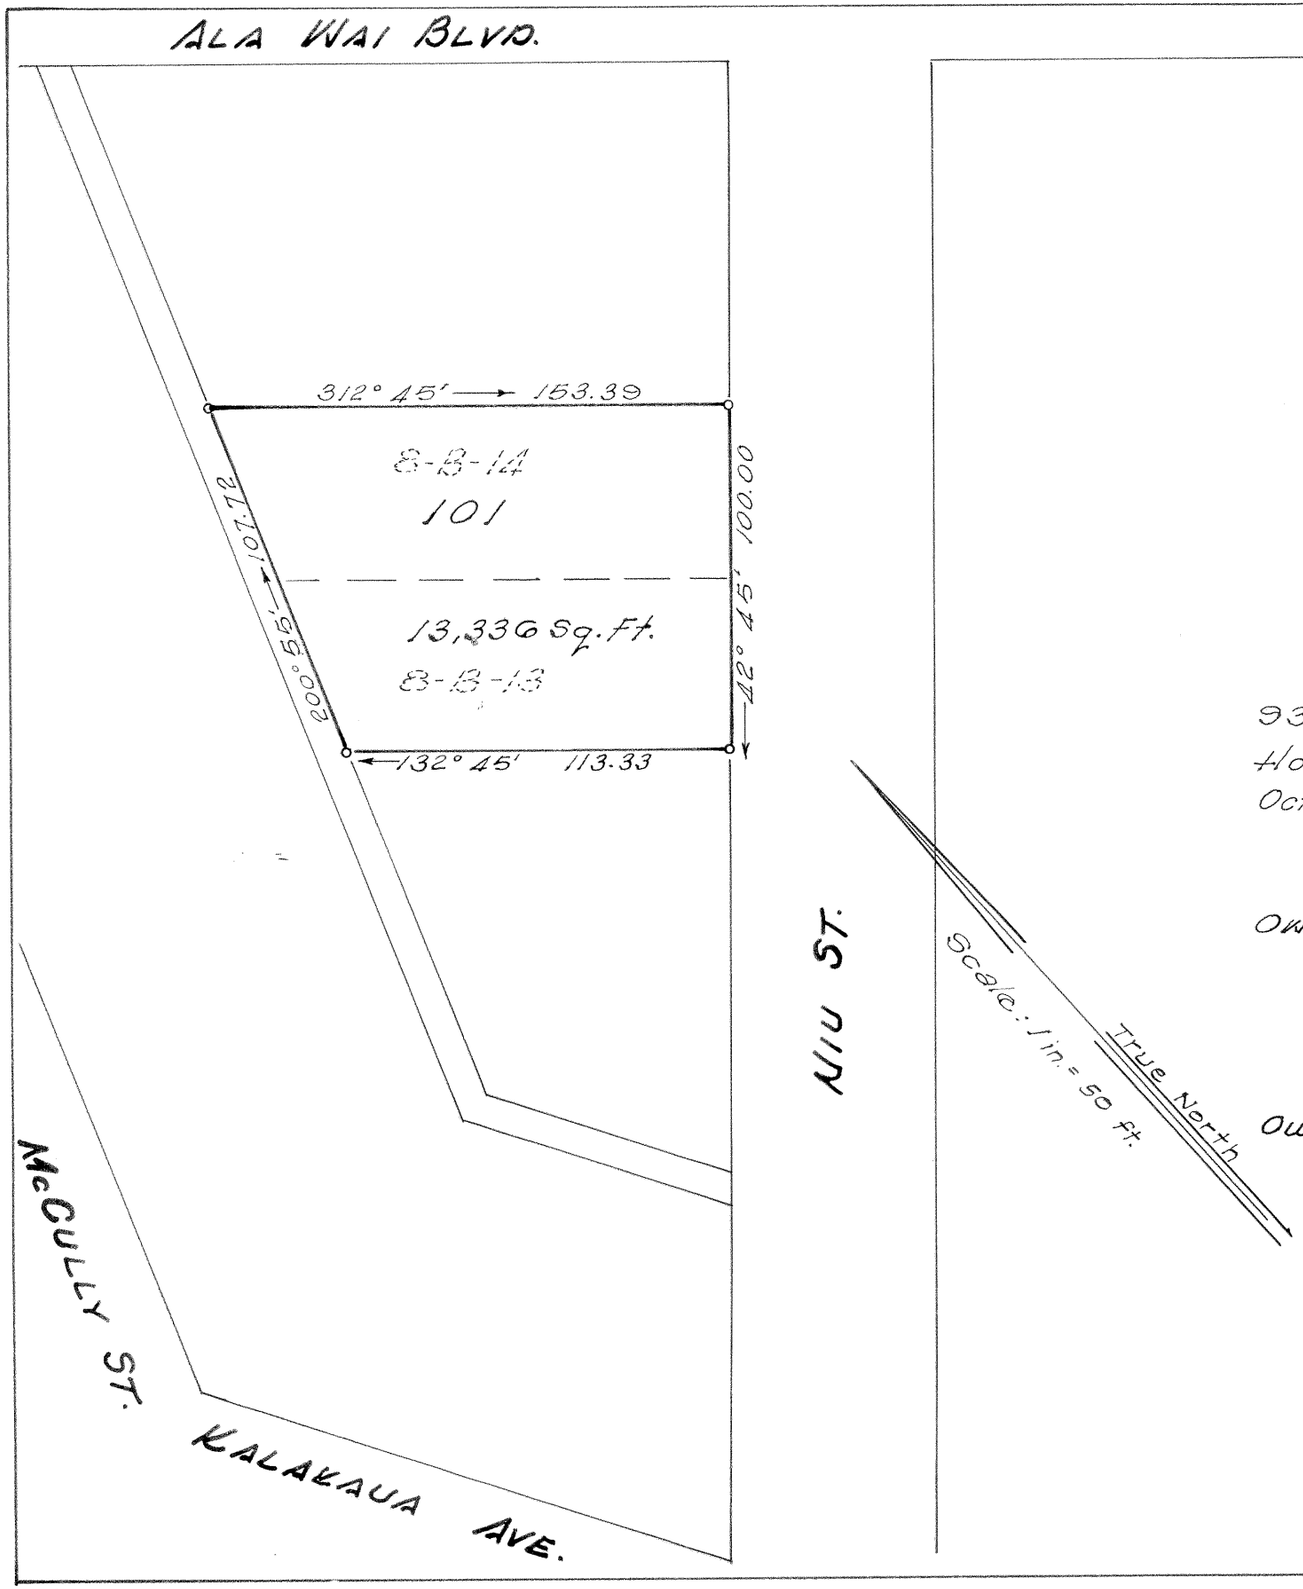

LAND COURT
STATE OF HAWAII

LAND COURT APPLICATION 279

CONSOLIDATION OF LOTS 8-B-13 AND 8-B-14, BLOCK A
AS SHOWN ON MAP 15
INTO LOT 101, BLOCK A
WAIKIKI, HONOLULU, OAHU, HAWAII

931 University Ave.
Honolulu, Hawaii
October 12, 1965

Maitland C. Dease & Associates, Inc.
By: Maitland C. Dease
Registered Surveyor
Certificate No. 282 E.S.

MAITLAND C. DEASE
REGISTERED LAND SURVEYOR
No. 282
HAWAII, U.S.A.

OWNERS: Chu Ming and Alice Young Chu

Owner's Certificate of Title: 57,314

AUTHORIZED AND APPROVED BY ORDER OF THE JUDGE OF THE LAND COURT, DATED: JANUARY 4, 1966

By ORDER OF THE COURT: Rudolph K. Espinda
Registrar OF THE LAND COURT

Filed December 3, 1965
Rudolph K. Espinda
Registrar

TMK: 2-6-14: 35, 36

10" X 15" = 1¢