279

MAP 245

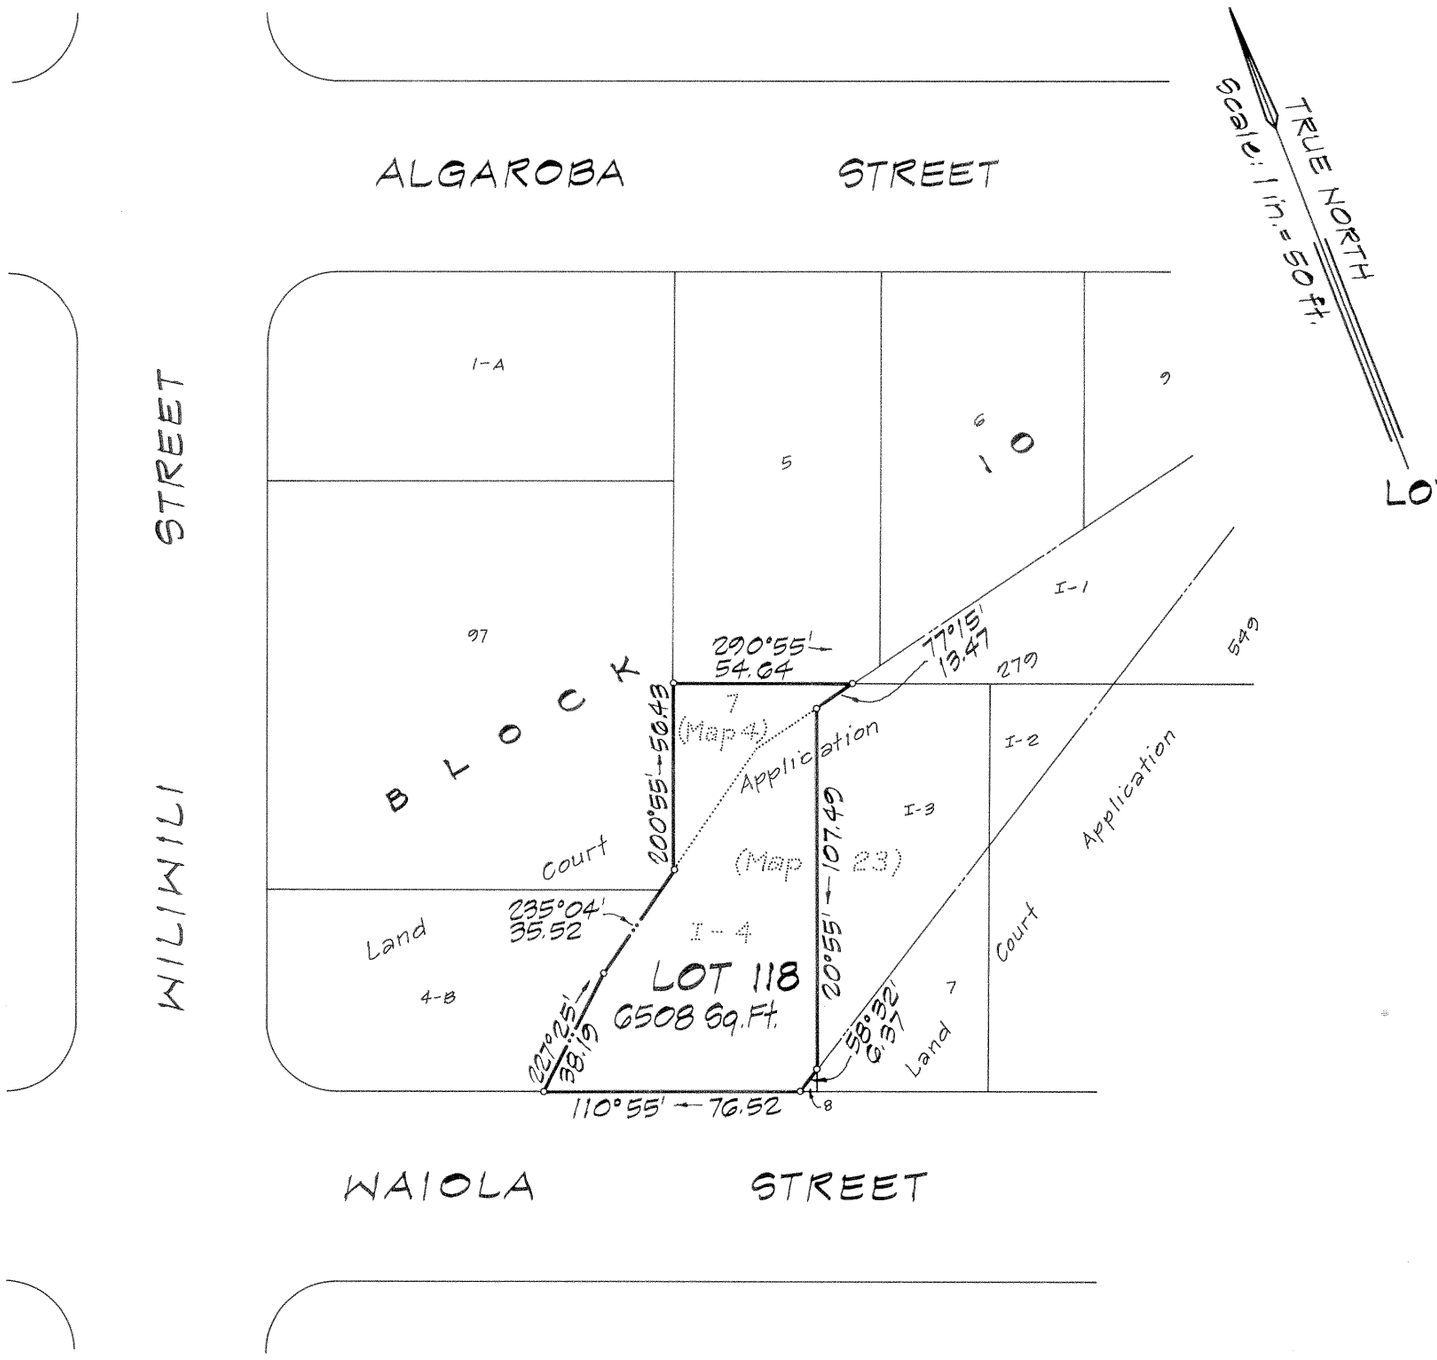

LAND COURT

STATE OF HAWAII

LAND COURT APPLICATION 279

CONSOLIDATION OF
LOT 7, BLOCK 10 AS SHOWN ON MAP 4
AND LOT I-4 AS SHOWN ON MAP 23
INTO LOT 118
AT WAIKIKI, HONOLULU, OAHU, HAWAII

1149 BETHEL STREET
HONOLULU, HAWAII
FEBRUARY 7, 1974

MASAO KAWAHARA
REGISTERED LAND SURVEYOR
No. 1246
HAWAII, U.S.A.

PARK ENGINEERING, INC.

Masao Kawahara
Registered Professional Surveyor
Certificate Number 1246-5

Owner: Adeline Lily Pinho Dudzic
Owner's Certificates of Title: 18,188; 21,194

AUTHORIZED AND APPROVED BY ORDER OF THE JUDGE OF THE LAND COURT DATED MARCH 19, 1974.
BY ORDER OF THE COURT.

Rudolph K. Espinda
REGISTRAR OF THE LAND COURT

Filed March 7, 1974
James A. Smith
Deputy Registrar

TAX MAP KEY: 2-7-07: 23 & 25

10" x 15" = 1.0 Sq. Ft.