MAP 251

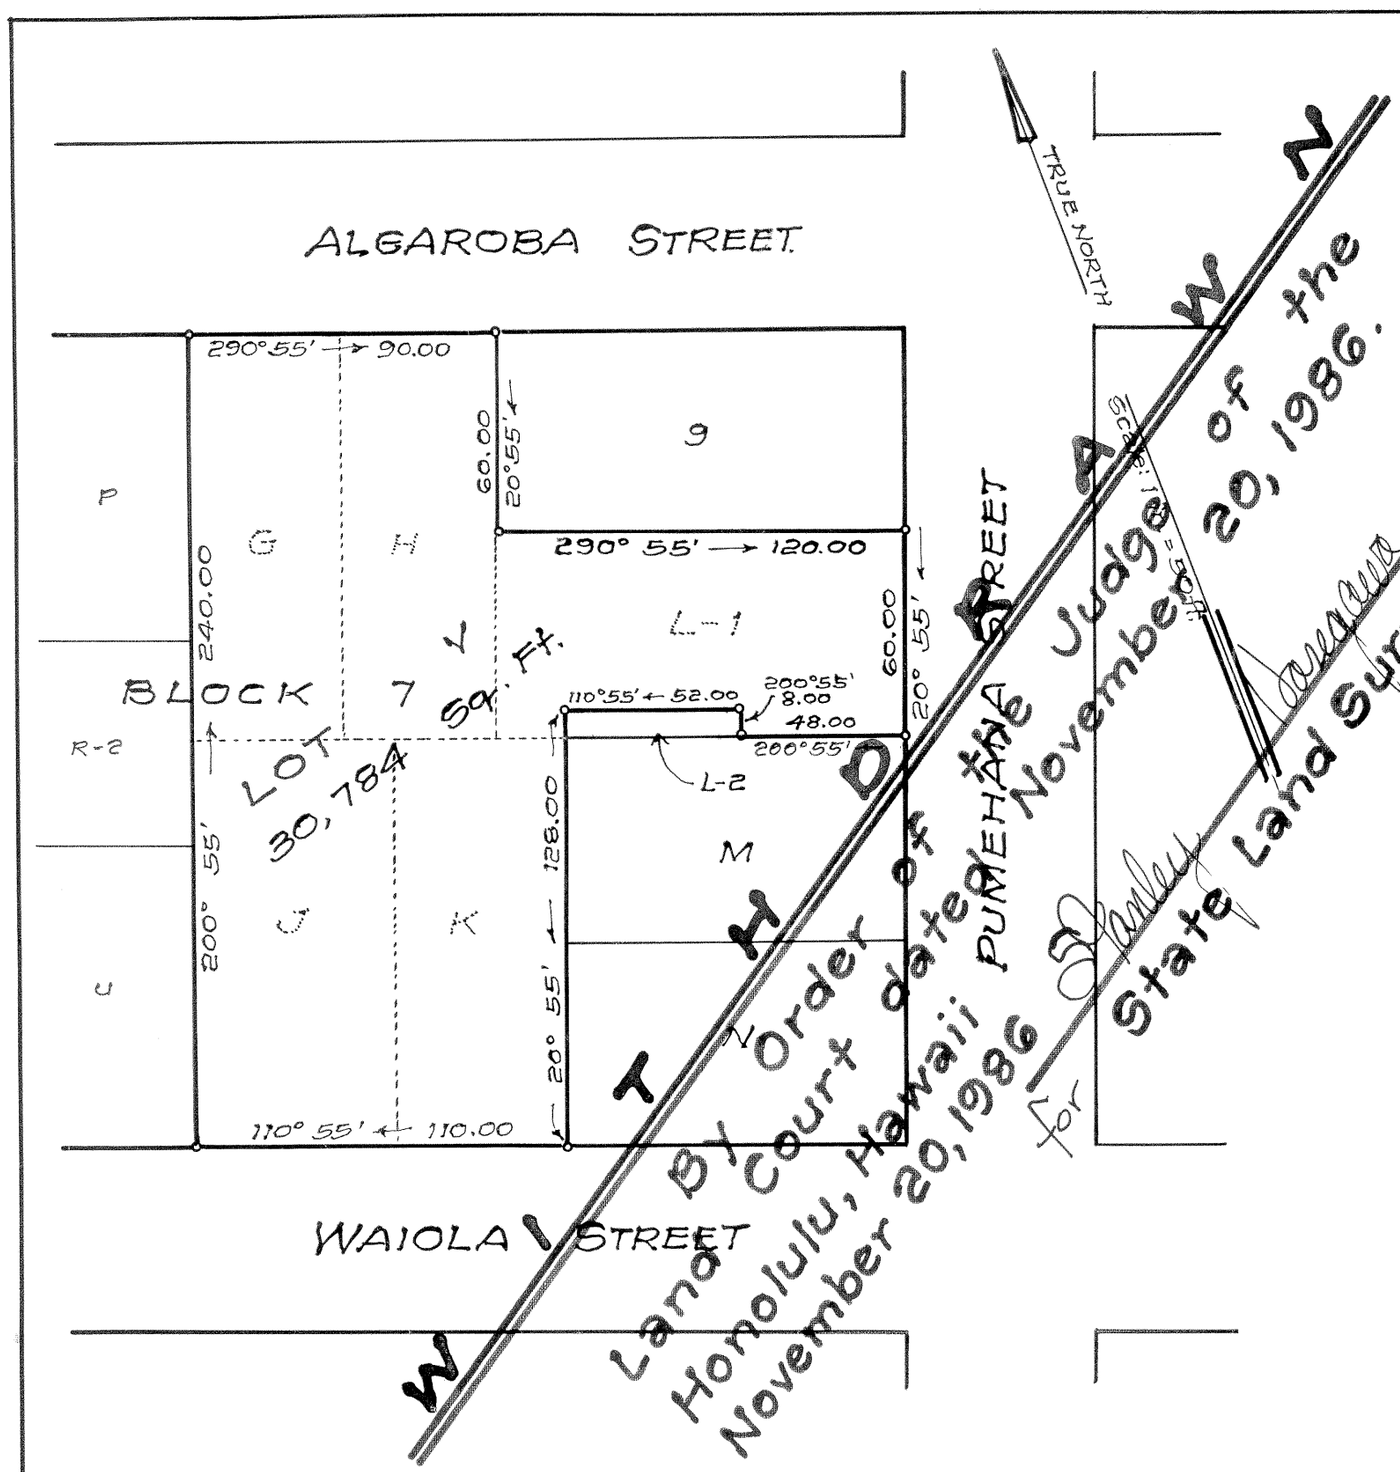

LAND COURT

STATE OF HAWAII

LAND COURT APPLICATION 279
"McCULLY TRACT"
BLOCK 7

CONOLIDATION OF LOTS G, H, J AND K AS SHOWN ON MAP 11 AND LOT L-1 AS SHOWN ON MAP 34 INTO LOT V, BLOCK 7

AT WAIKIKI, HONOLULU, OAHU, HAWAII

Honolulu, Hawaii
January 22, 1986

Takeo Morisato
Registered Professional Surveyor
Certificate Number 611
Land Court Surveyor Certificate No. 85

Owners: Pumehana Venture

Owner's Certificate of Title: 266,444

AUTHORIZED AND APPROVED BY ORDER OF THE JUDGE OF THE LAND COURT DATED: MAY 6, 1986

BY ORDER OF THE COURT

Mateo S. Ramos
REGISTRAR OF THE LAND COURT

Filed Apr. 24, 1986 Mateo S. Ramos, Regr.

Tax Map Key: 2-3-29:-47

10" X 15" = 1 sq. ft.