MAP 253

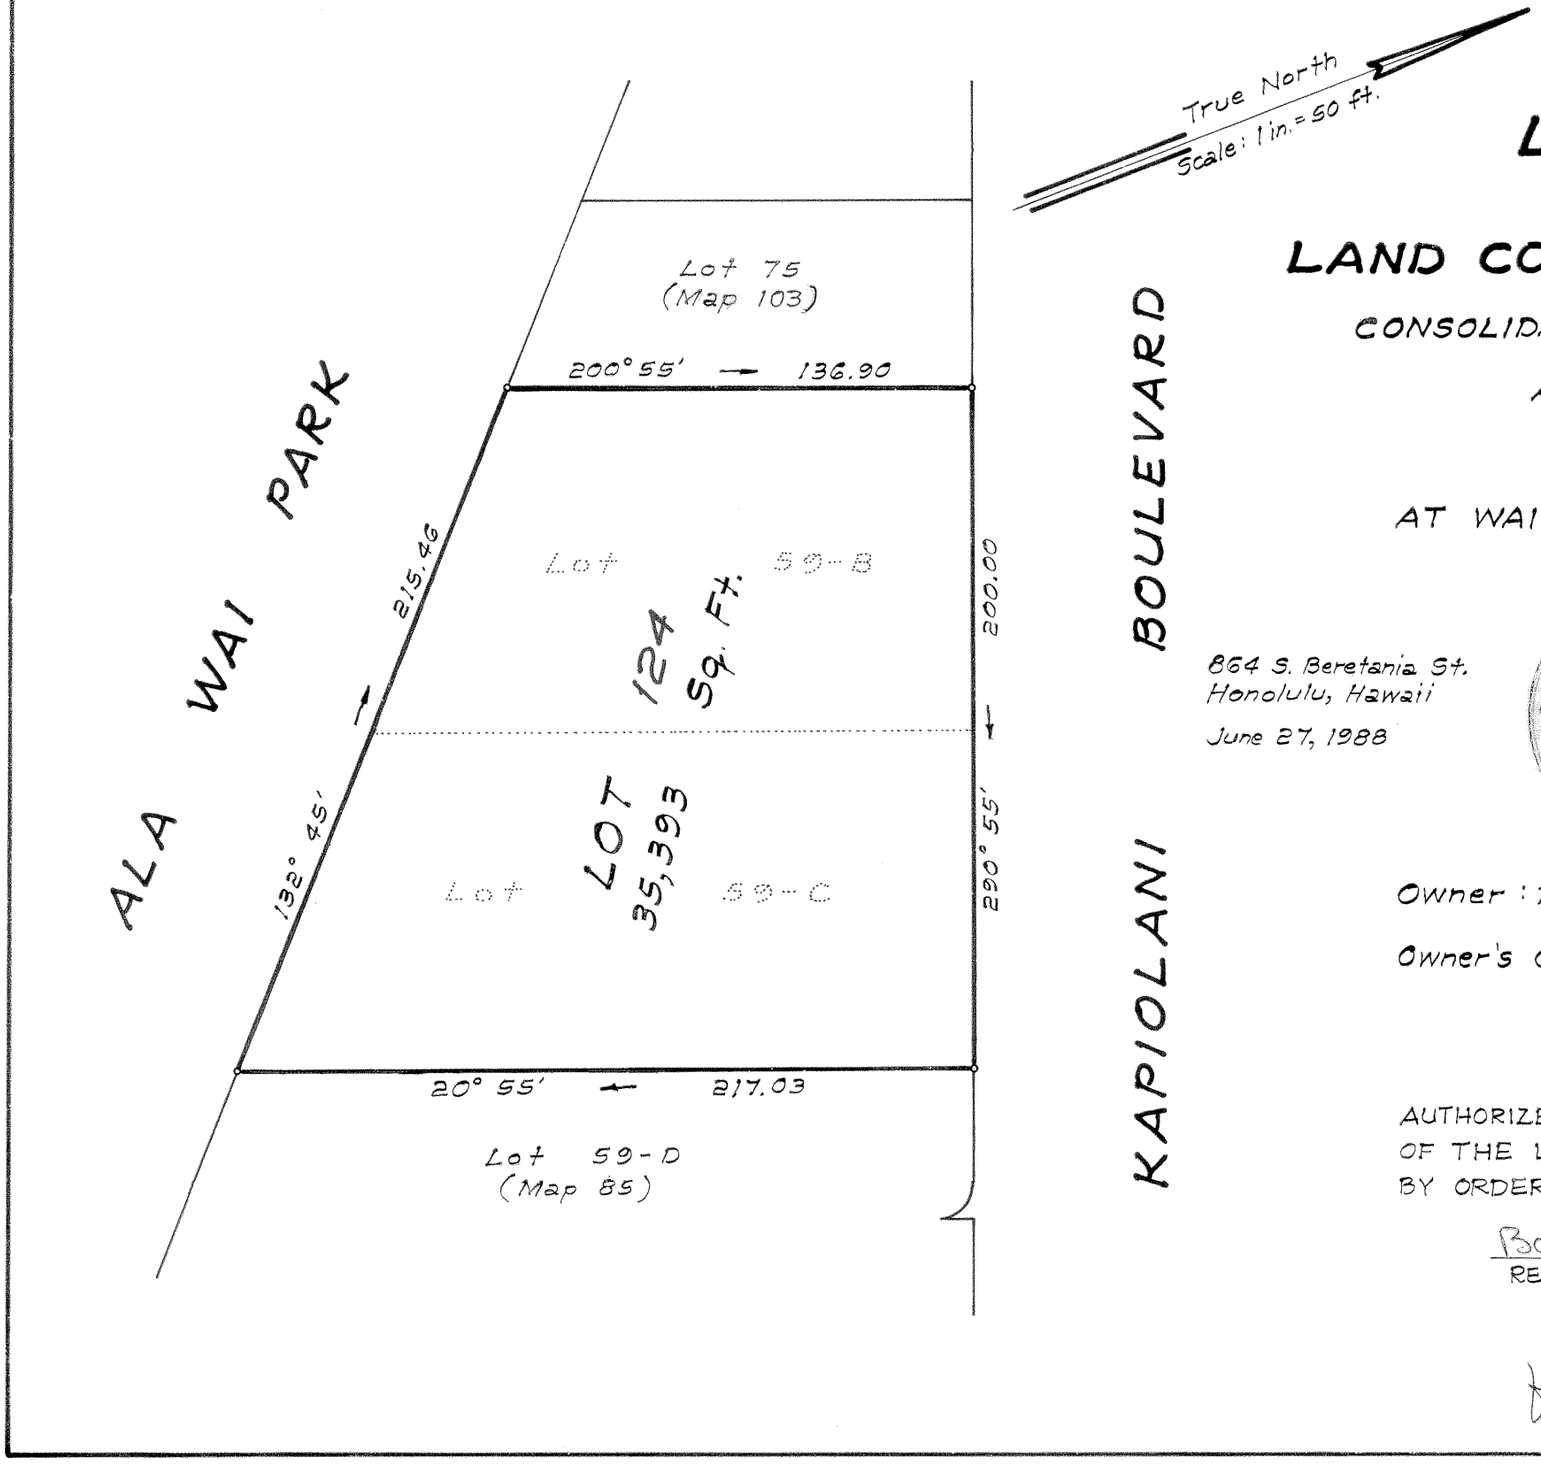

LAND COURT

STATE OF HAWAII

LAND COURT APPLICATION 279

CONSOLIDATION OF LOTS 59-B AND 59-C

AS SHOWN ON MAP 85

INTO LOT 124

AT WAIKIKI, HONOLULU, OAHU, HAWAII

SAM O. HIROTA, INC.

864 S. Beretania St.
Honolulu, Hawaii

June 27, 1988

RICHARD K. KAWASAKI
REGISTERED PROFESSIONAL LAND SURVEYOR
No. 3844-S
HAWAII, U.S.A.

BY: Richard K. Kawasaki
Registered Professional Surveyor 3844-S
Land Court Surveyor 201

Owner : Tokai University

Owner's Certificate of Title : 289,502

AUTHORIZED AND APPROVED BY ORDER OF THE JUDGE OF THE LAND COURT DATED JANUARY 26, 1989 BY ORDER OF THE COURT.

Barbara E. Wright, Deputy
REGISTRAR OF THE LAND COURT

filed December 15, 1988
Barbara E. Wright, Deputy Registrar

Tax Map Key : 2-7-04 : 4 & 6

10" × 15" = 1.0 Sq. Ft.