MAP 254

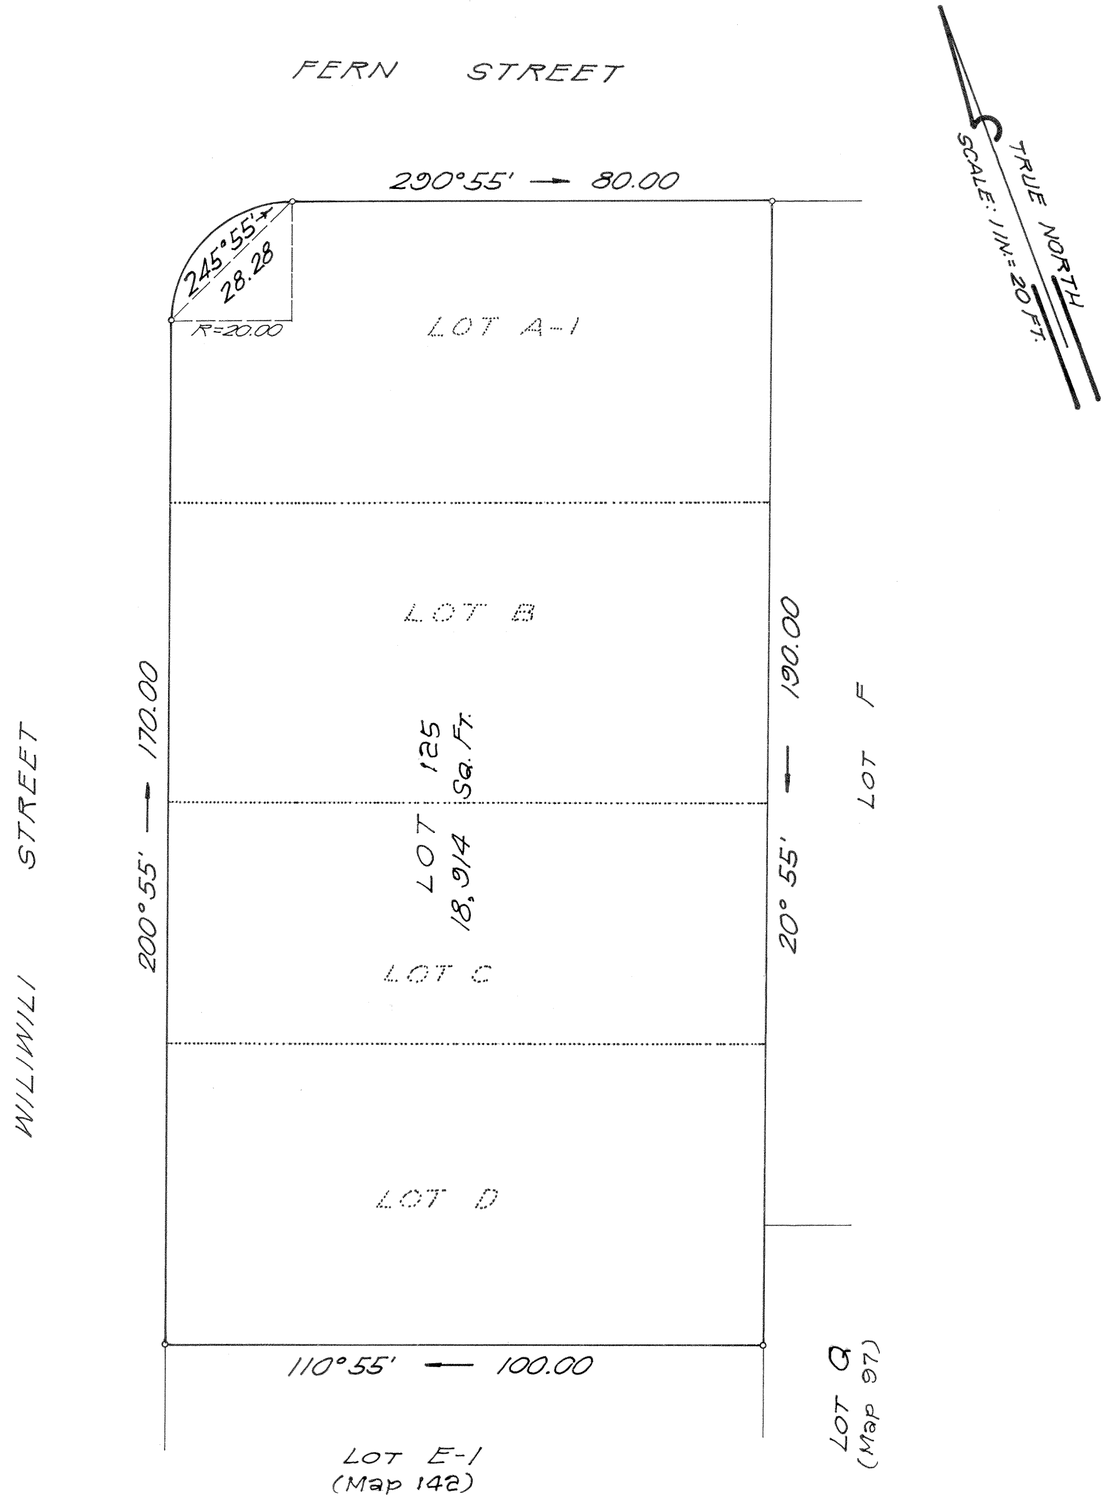

LAND COURT
STATE OF HAWAII

LAND COURT APPLICATION 279

CONSOLIDATION
OF LOT A-1, BLOCK 30
AS SHOWN ON MAP 158
AND LOTS B, C, AND D, BLOCK 30
AS SHOWN ON MAP 8
INTO LOT 125

AT WAIKIKI, HONOLULU, OAHU, HAWAII

2810 Paa St, Suite 7
Honolulu, Hawaii 96819
May 6, 1989

DENNIS Y. YAMASATO
REGISTERED PROFESSIONAL LAND SURVEYOR
No. 5463
HAWAII, U.S.A.

WES THOMAS & ASSOC., INC.

Dennis Y. Yamasato
Registered Professional Land Surveyor Certificate No. 5463
Land Court Certificate No. 205

OWNER: SKYRISE, INC.

OWNER'S CERTIFICATE OF TITLE: 325164

AUTHORIZED AND APPROVED BY ORDER OF THE JUDGE OF THE LAND COURT DATED: NOVEMBER 14, 1989

BY ORDER OF THE COURT

Clement K. Chun
REGISTRAR OF THE LAND COURT

Filed November 8, 1989
Barbara E. Wright, Deputy Registrar

Tax Map Key: 2-7-03: 12, 25, and 26, 1st Div.

15" X 21" = 2.2 Sq. Ft.