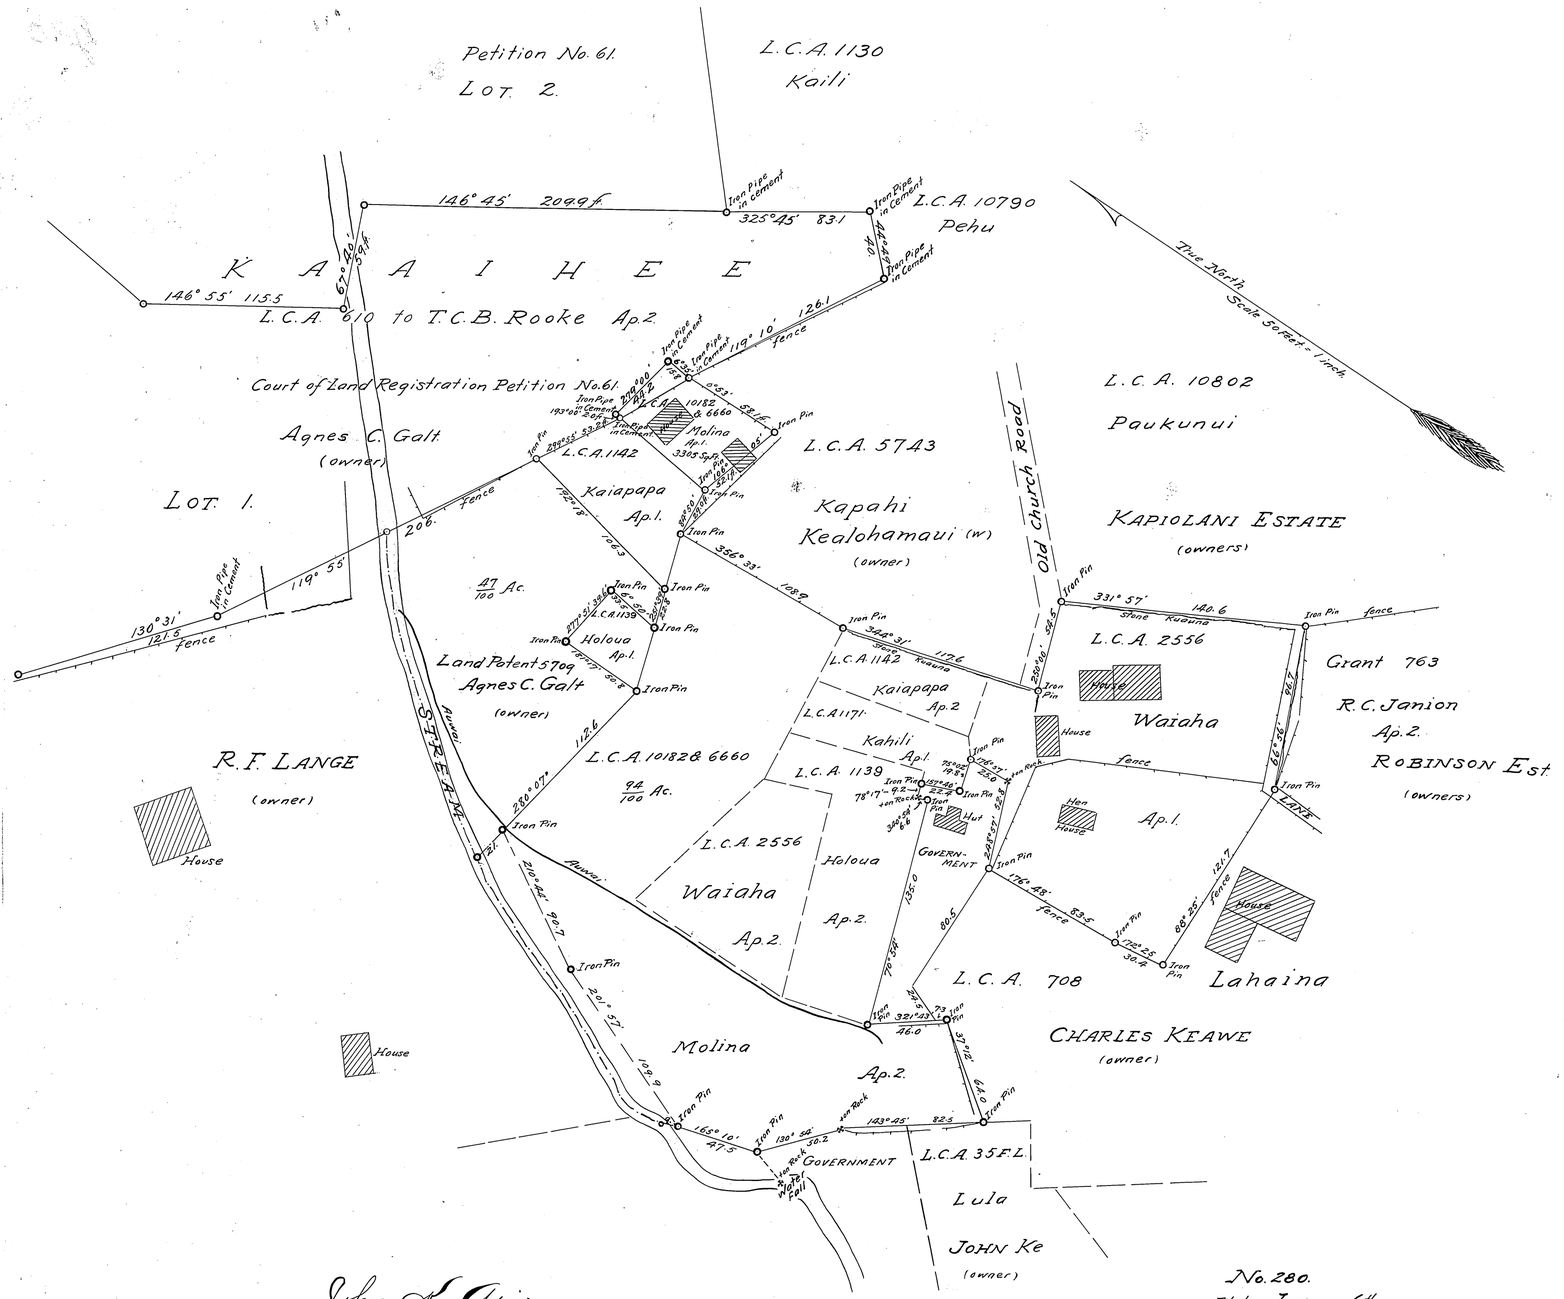

John K. Apio

TERRITORY OF HAWAII
COURT OF LAND REGISTRATION

Map and description with Petition No. 280 John K. Apio Petitioner, Land at Palikea, Nuuanu. Valley, Honolulu, Kona, Oahu, T.H.

Being Apanas 1 and 2 of L.C. Award 10182 & 6660 to Molina, Apanas 1 and 2 of L.C. Award 1142 to Kaiapapa, Apanas 1 and 2 of L.C. Award 1139 to Holoua, Apanas 1 and 2 of L.C. Award 2556 to Waiaha and Apana 1. of L.C. Award 1171 to Kahili.

Commencing at an iron pipe filled with cement at the North corner of L.C. Award 5743 to Kapahi the same being also the end of course No. 14. of Agnes C. Galt's Land Court Petition No. 61. From this pipe a similar pipe at the end of course No. 13 of above Petition bears by true Azimuth 299° 10' 126.1 feet from the first pipe mentioned above run by true Azimuths as follows:-

1. 0° 53' 58.1 Ft. along L.C. Award 5743 to Kapahi to an iron pin,
2. 106° 05' 52.1 ,, along same to an iron pin,
3. 84° 50' 29.0 ,, ,, ,, ,, ,, at iron fence,
4. 356° 33' 108.9 ,, ,, ,, ,, ,, ;
5. 344° 31' 117.6 ,, ,, ,, ,, ,, at wall along stone kuauna crossing foot of old church road,
6. 250° 00' 54.5 ,, along old church road along wall to an iron pin;
7. 331° 57' 140.6 ,, along L.C. Award 10802 to Paukunui along stone kuauna to an iron pin near corner of fence;
8. 66° 56' 96.7 ,, along Grant 763 Ap. 2. to R.C. Janion along outside of Janion wall to an iron pin in lane;
9. 88° 25' 121.7 ,, along L.C. Award 708 to Lahaina along fence to an iron pin at corner of fence,
10. 172° 25' 30.4 ,, along same along fence to an iron pin,
11. 176° 48' 83.5 ,, along same along fence to an iron pin 2 feet beyond corner of fence;
12. 248° 57' 52.8 ,, along Government to ✣ cut on rock;
13. 176° 57' 25.0 ,, along same to an iron pin,
14. 75° 02' 19.8 ,, ,, ,, ,, ,, ;
15. 157° 40' 22.4 ,, ,, ,, ,, ,, ;
16. 78° 17' 9.2 ,, ,, ,, ✣ cut on rock;
17. 340° 54' 6.6 ,, ,, ,, an iron pin;
18. 70° 54' 135.0 ,, ,, ,, along kuauna to an iron pin near auwai;
19. 321° 43' 46.0 ,, ,, ,, and L.C. Award 708 to Lahaina to an iron pin 1.5 feet mauka of corner of iron fence;
20. 37° 12' 64.0 ,, along L.C. Award 708 along fence to an iron pin on rocky knoll;
21. 143° 45' 82.5 ,, along L.C. Award 35 F.L. to Lula and Government remnant to ✣ on rock;
22. 130° 54' 50.2 ,, along Government to an iron pin. From this iron pin a ✣ cut in rock at top of small falls bears 19° 56' 22.6 feet,
23. 165° 10' 47.5 ,, along same to an iron pin;
24. 201° 57' 109.9 ,, along top of bank of stream to an iron pin. The middle of the stream is the boundary running from end of course No. 23 9 feet to centre of stream and up centre of stream to a point 12 feet West of end of course No. 24;
25. 210° 44' 90.7 ,, along top of bank of stream to an iron pin on West side of auwai. The middle of the stream is the boundary running from point 12 feet West of end of course No. 24 up centre of stream to a point that bears 100° 7' 21 feet from the iron pin at end of course No. 25;
26. 280° 07' 112.6 ,, crossing auwai along Agnes C. Galt's land along kuauna to an iron pin;
27. 181° 17' 50.8 ,, along same to an iron pin;
28. 277° 51' 39.6 ,, ,, ,, ,, ,, ;
29. 6° 50' 33.5 ,, ,, ,, ,, ,, ;
30. 251° 39' 22.8 ,, ,, ,, ,, ,, ;
31. 192° 18' 106.3 ,, ,, ,, ,, ,, at fence. From this iron pin a pipe filled with cement on Northwest side of stream at the end of course No. 18 in Agnes C. Galt's Petition No. 61 bears 119° 55' 206. feet,
32. 299° 55' 53.2 ,, along Petition No. 61 along fence to a pipe filled with cement;
33. 193° 00' 2.0 ,, along same to a similar pipe;
34. 279° 00 44.2 ,, ,, ,, ,, ,, ;
35. 6° 35' 15.8 ,, ,, ,, the initial point.

Area 2.303 Acres.

M.D. Monsarrat
Surveyor.

Honolulu Sept. 25. 1912.

No. 280.
Filed. June 6th. 1913.
At 10 O'CLOCK A.M.
John Marcallino
Registrar.

I herby certify that this is a true and correct copy of Land Court Petition No. 280

Honolulu T.H.
July 30th 1913

Geo. F. Wright
Asst Land Court Surveyor

3.15