LAND COURT
TERRITORY OF HAWAII

SUBDIVISION OF LAND COURT APPLICATION Nº 281 INTO LOTS 1 AND 2.

NUUANU VALLEY, HONOLULU, OAHU, T.H.

Scale: 1 in. = 60 ft.

HONOLULU, T.H.
Jan. 20, 1928

WRIGHT, HARVEY & WRIGHT
By: Geo. F. Wright.
Surveyor & Maker of Plan
419 S.M. Damon Bldg.

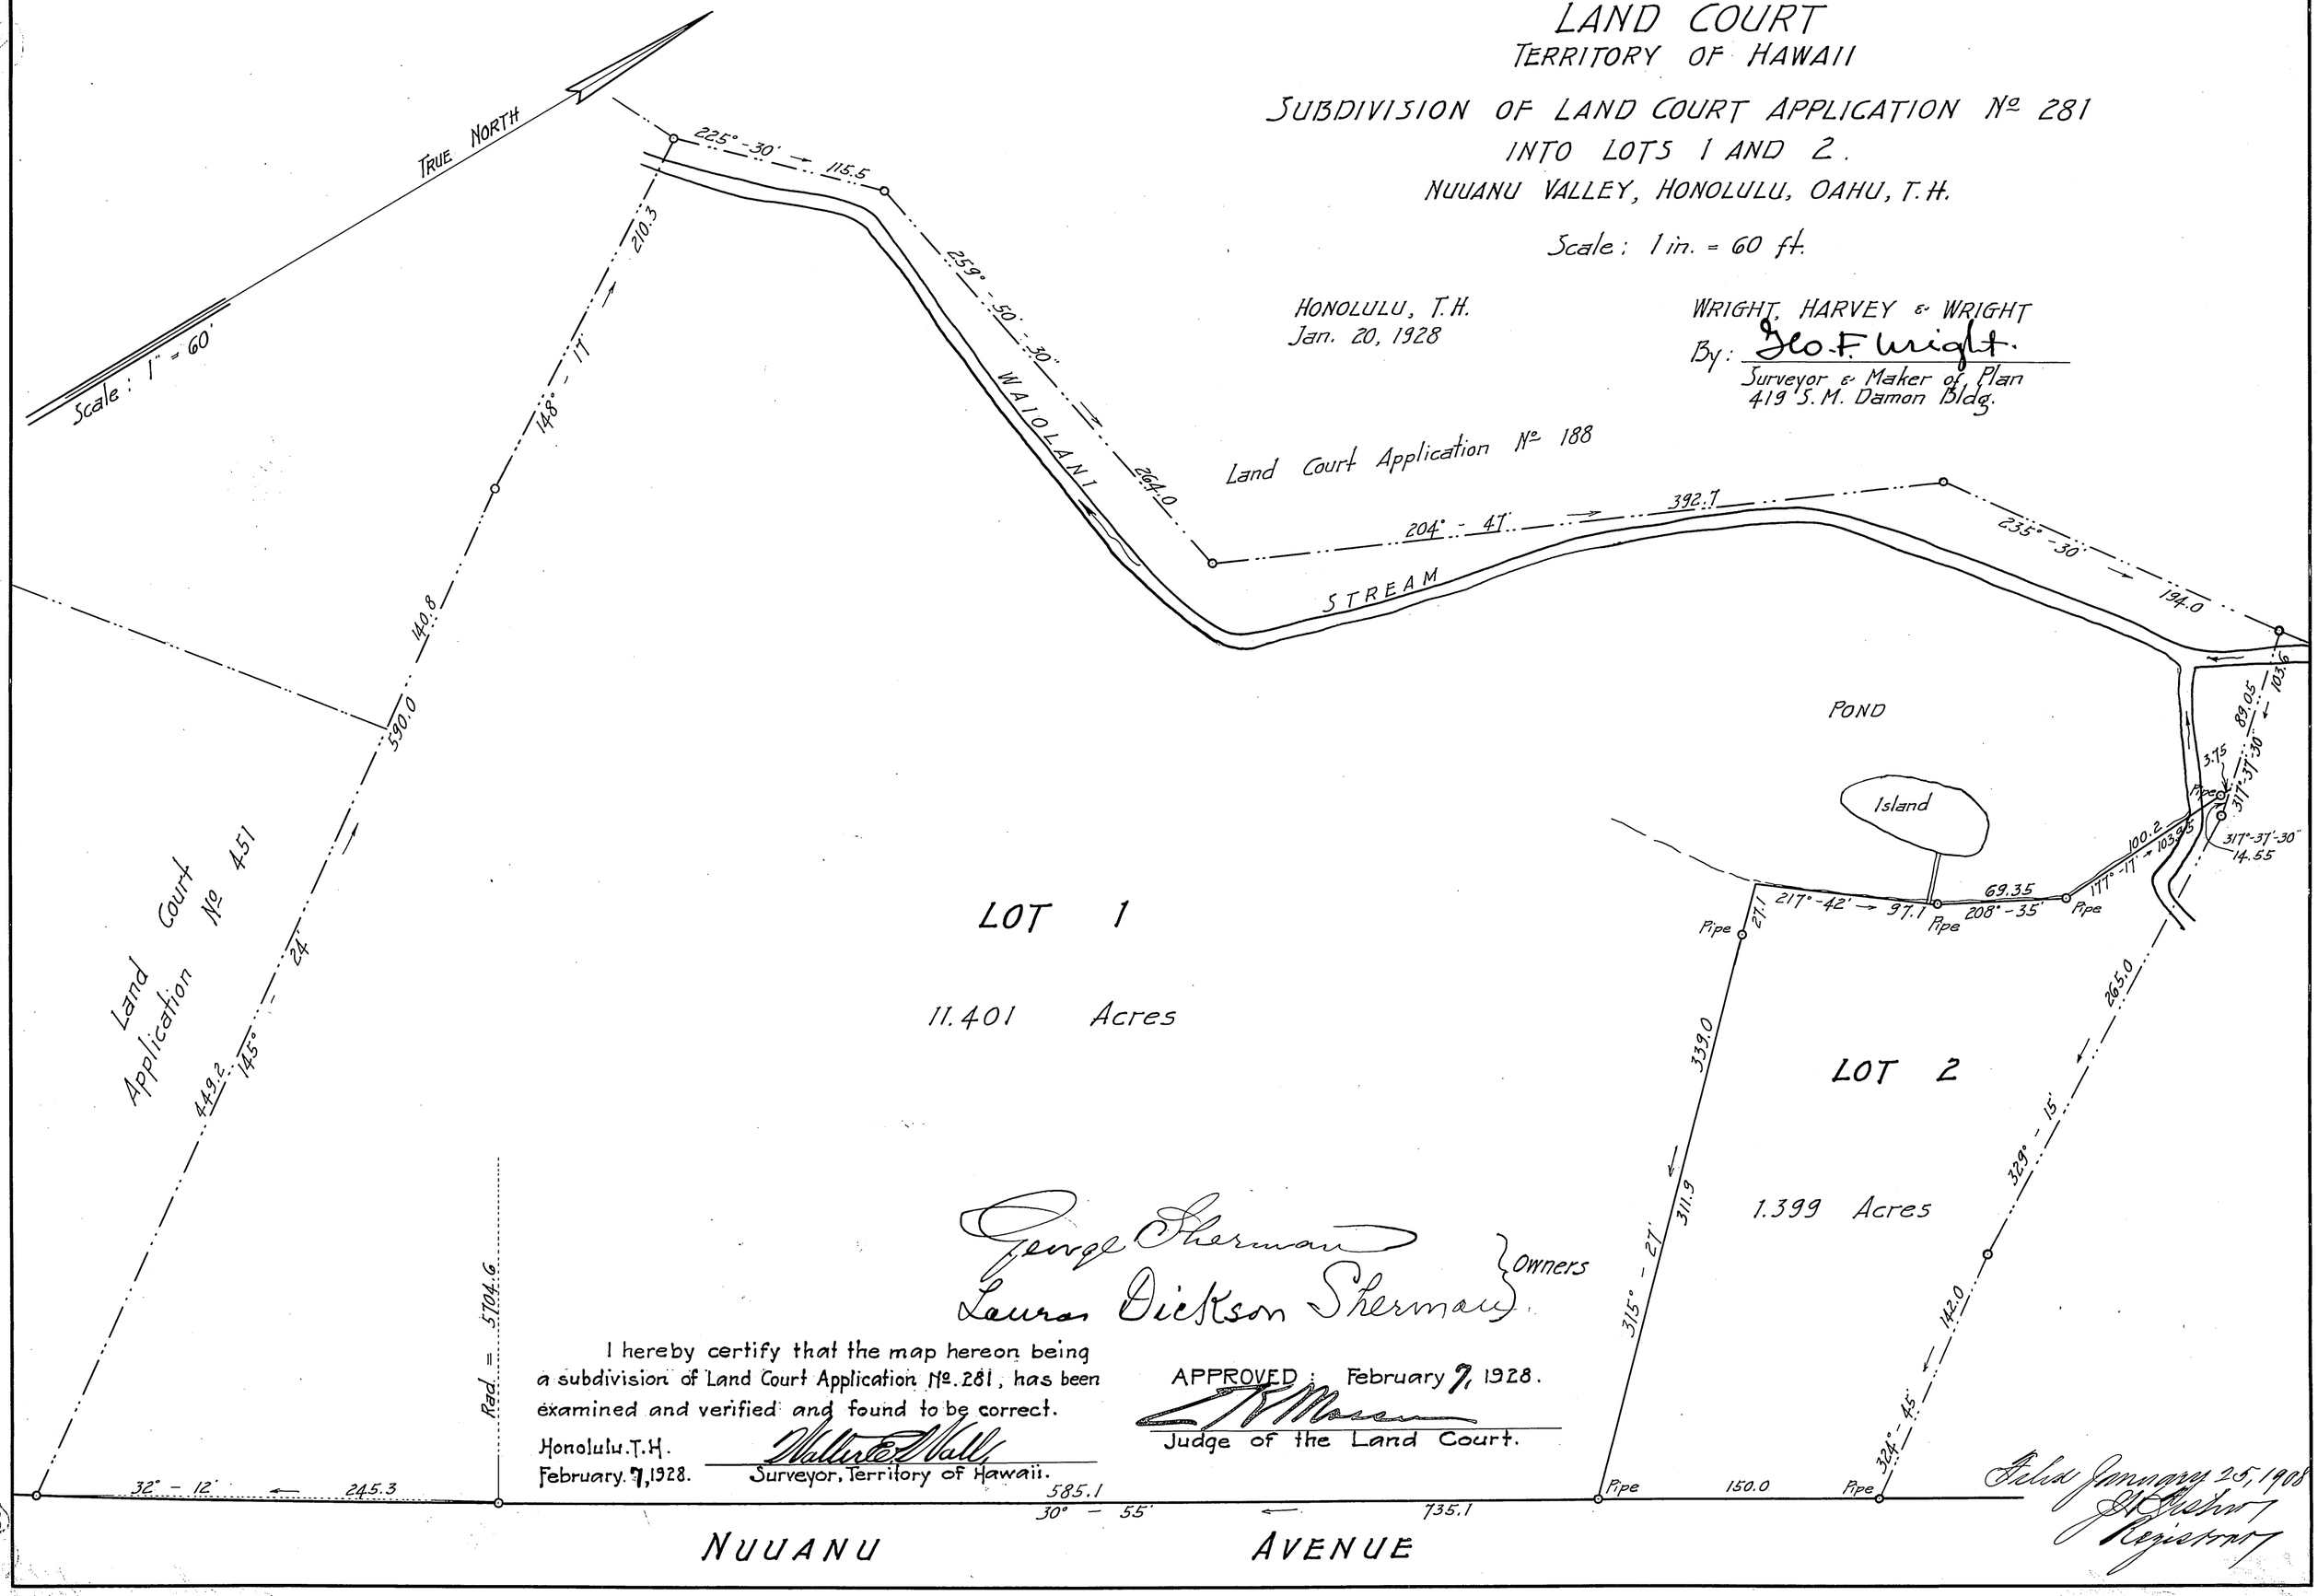

George Sherman
Laura Dickson Sherman } Owners

I hereby certify that the map hereon being a subdivision of Land Court Application Nº. 281, has been examined and verified and found to be correct.

Honolulu, T.H.
February 7, 1928.

Walter E. Wall
Surveyor, Territory of Hawaii.

APPROVED: February 7, 1928.

L. W. Mossman
Judge of the Land Court.

Filed January 25, 1928
J. H. Kushner
Registrar