MAP 6

# LAND COURT

TERRITORY OF HAWAII

## LAND COURT APPLICATION 281

CONSOLIDATION OF LOT 4 AS SHOWN ON MAP 3
LOT 6 AS SHOWN ON MAP 4 AND
LOTS 7 AND 8 AS SHOWN ON MAP 5
AND THE RESUBDIVISION OF SAID
CONSOLIDATION INTO LOTS 9 TO 20
AND THE DESIGNATION OF
EASEMENT "A" OVER LOTS 17 AND 20

AT NUUANU VALLEY, HONOLULU, OAHU, T.H.

June 18, 1951
338 Dillingham Bldg.
Honolulu, T.H.

JAMES B. MANN
REGISTERED LAND SURVEYOR No. 75
HAWAII, U.S.A.

James B. Mann
Registered Professional Surveyor
Certificate Number 75
Land Court Surveyor
Certificate Number 1

OWNER: HOME FACTORS, LIMITED

OWNER'S CERTIFICATES OF TITLE: 49,110
49,111
49,112
49,113

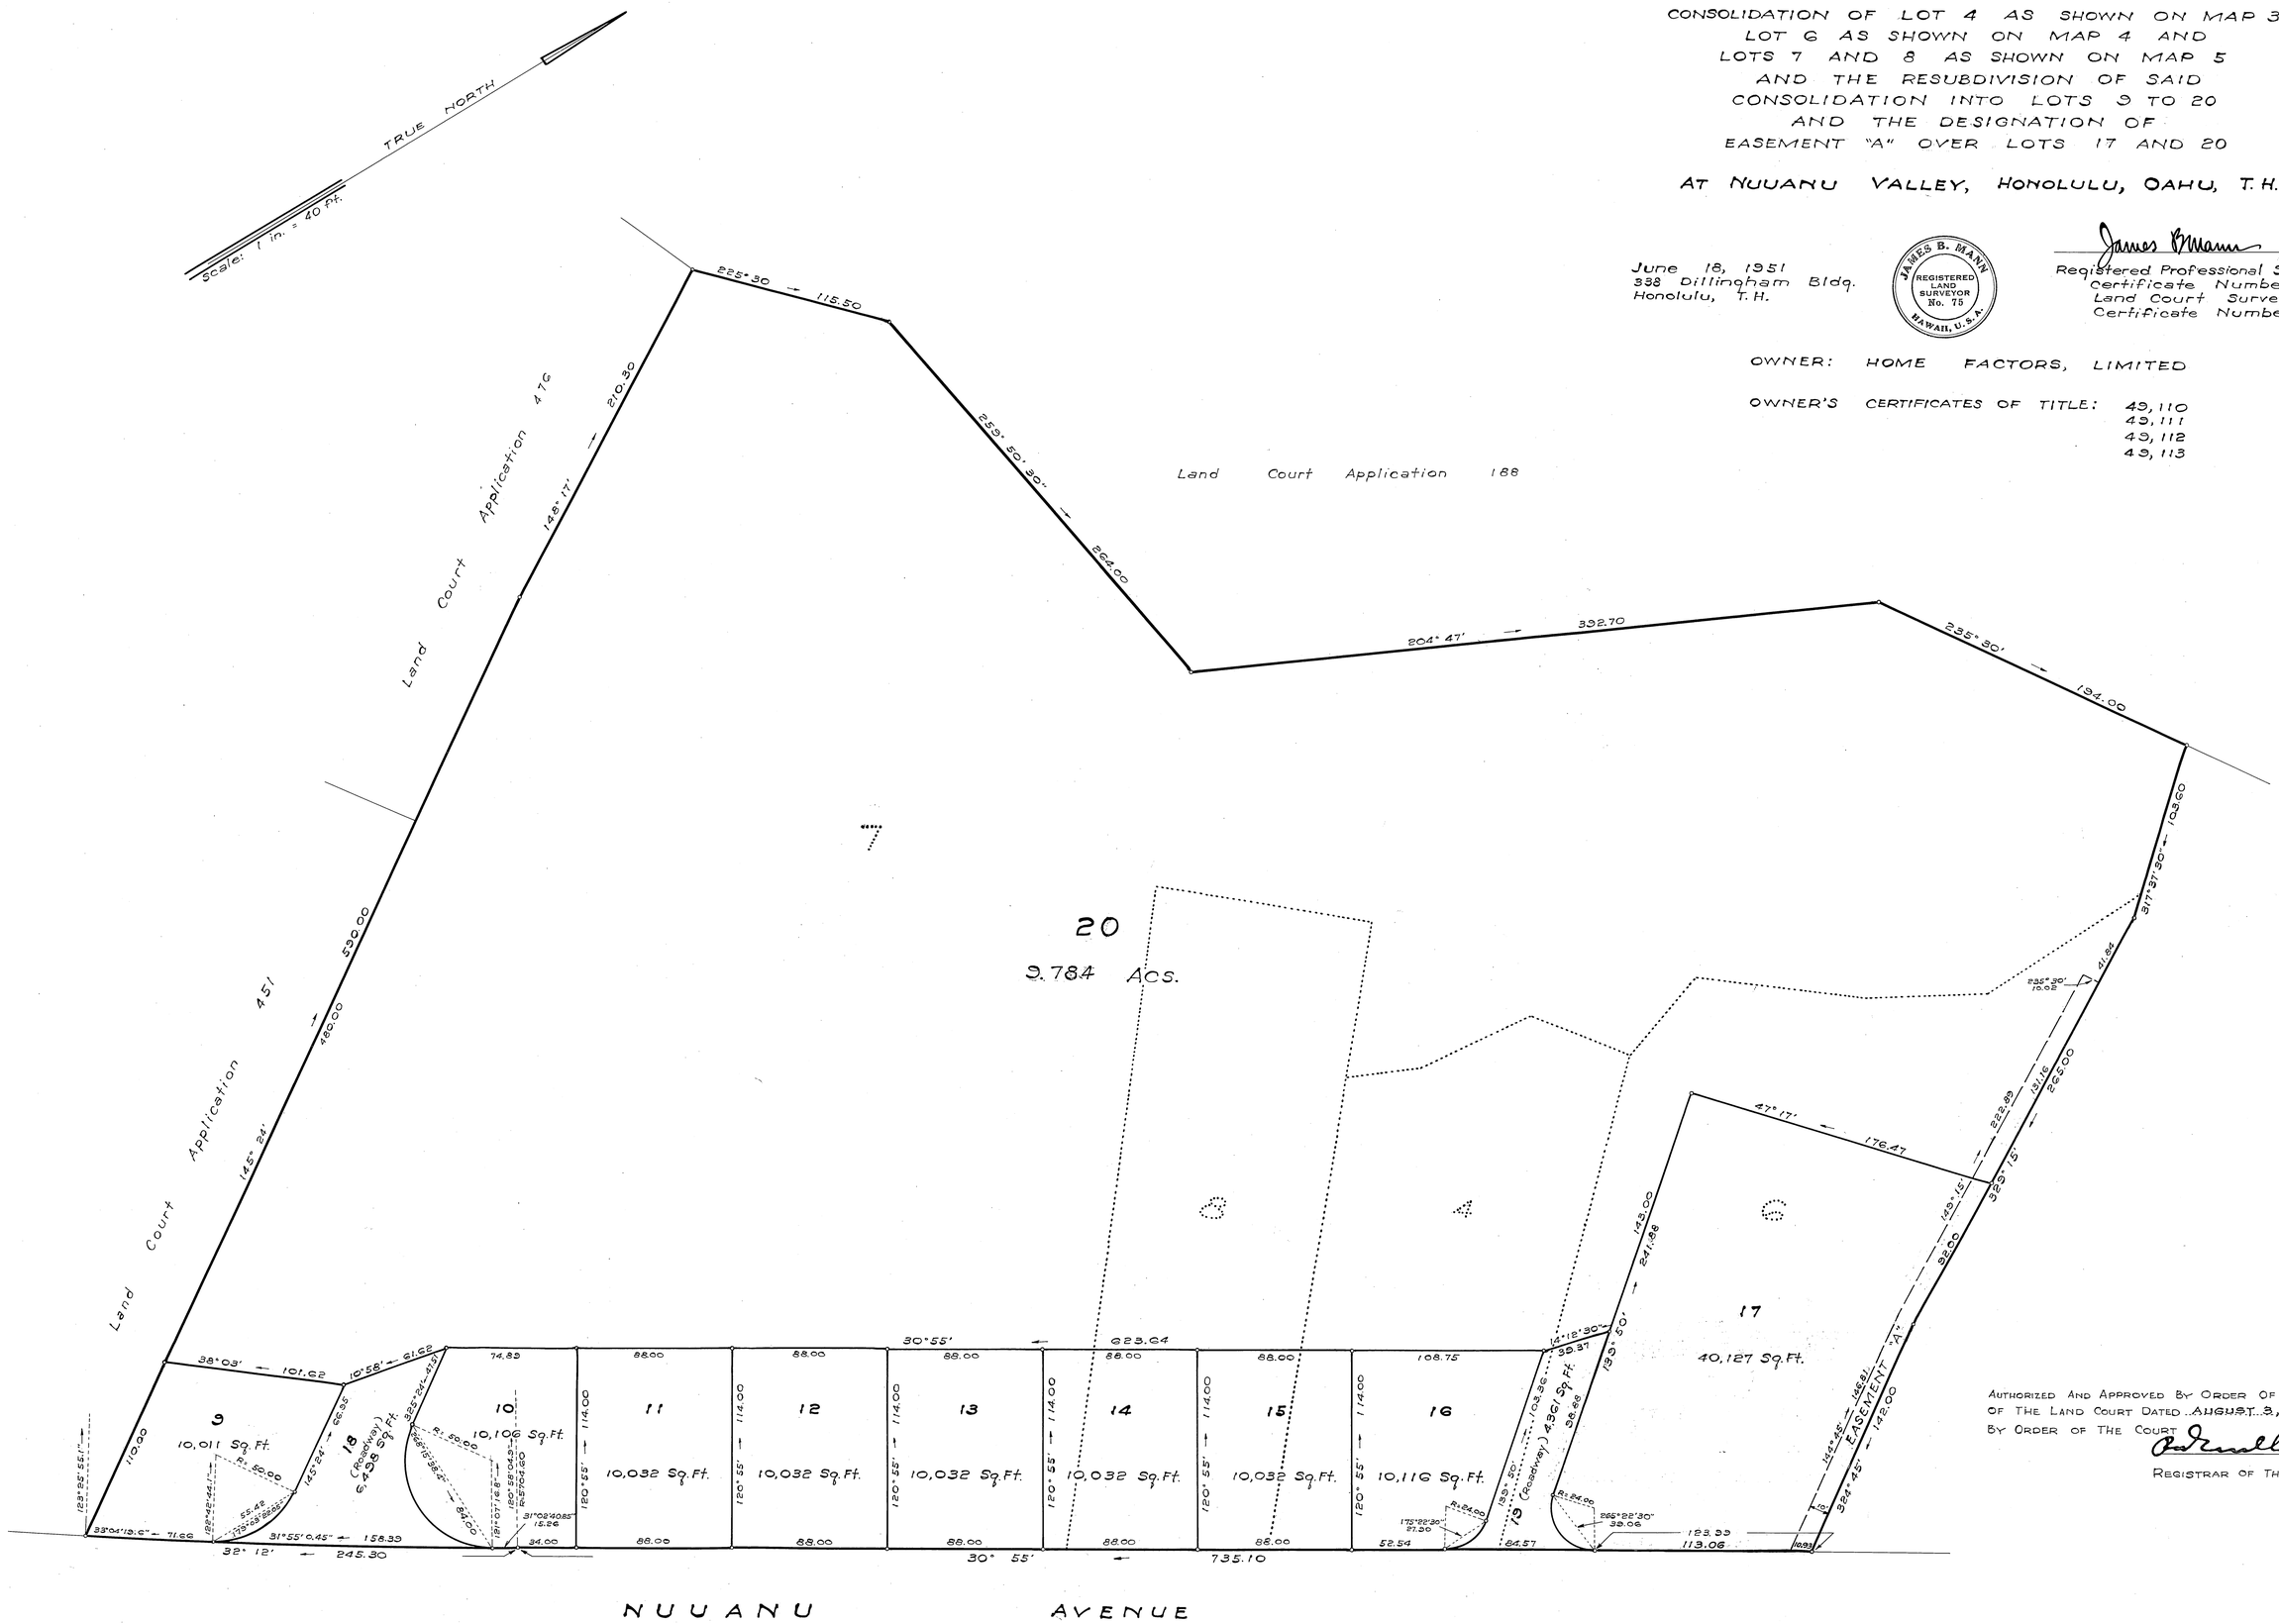


AUTHORIZED AND APPROVED BY ORDER OF THE JUDGE OF THE LAND COURT DATED AUGUST 3, 1951
BY ORDER OF THE COURT

Registrar of the Land Court

NOTE: Area of Easement "A" = 3674 Sq. Ft.

Filed July 19, 1951
Abraham K. Akana
Assistant Registrar

Tax Map Key: 1-8-10: 1,2,3,44
F.B. 251:7
C.B. 89:4

30" x 36" = 7.50 Sq. Ft.