281

MAP 7

LAND COURT

TERRITORY OF HAWAII

LAND COURT APPLICATION 281

SUBDIVISION OF LOT 20
AS SHOWN ON MAP 6
INTO LOTS 21 TO 61
AND THE DESIGNATION OF THE FOLLOWING EASEMENTS:

EASEMENT "B" OVER LOTS 29 AND 30
EASEMENT "C" OVER LOT 30
EASEMENT "D" OVER LOTS 31 AND 33
EASEMENT "E" OVER LOTS 37 TO 44

AT NUUANU VALLEY, HONOLULU, OAHU, T. H.

January 15, 1952
338 Dillingham Bldg.
Honolulu, T. H.

JAMES B. MANN
REGISTERED LAND SURVEYOR No. 75
HAWAII, U.S.A.

James B. Mann
Registered Professional Surveyor
Certificate Number 75
Land Court Surveyor
Certificate Number 1

OWNER: HOME FACTORS, LIMITED

OWNER'S CERTIFICATES OF TITLE: 49,838

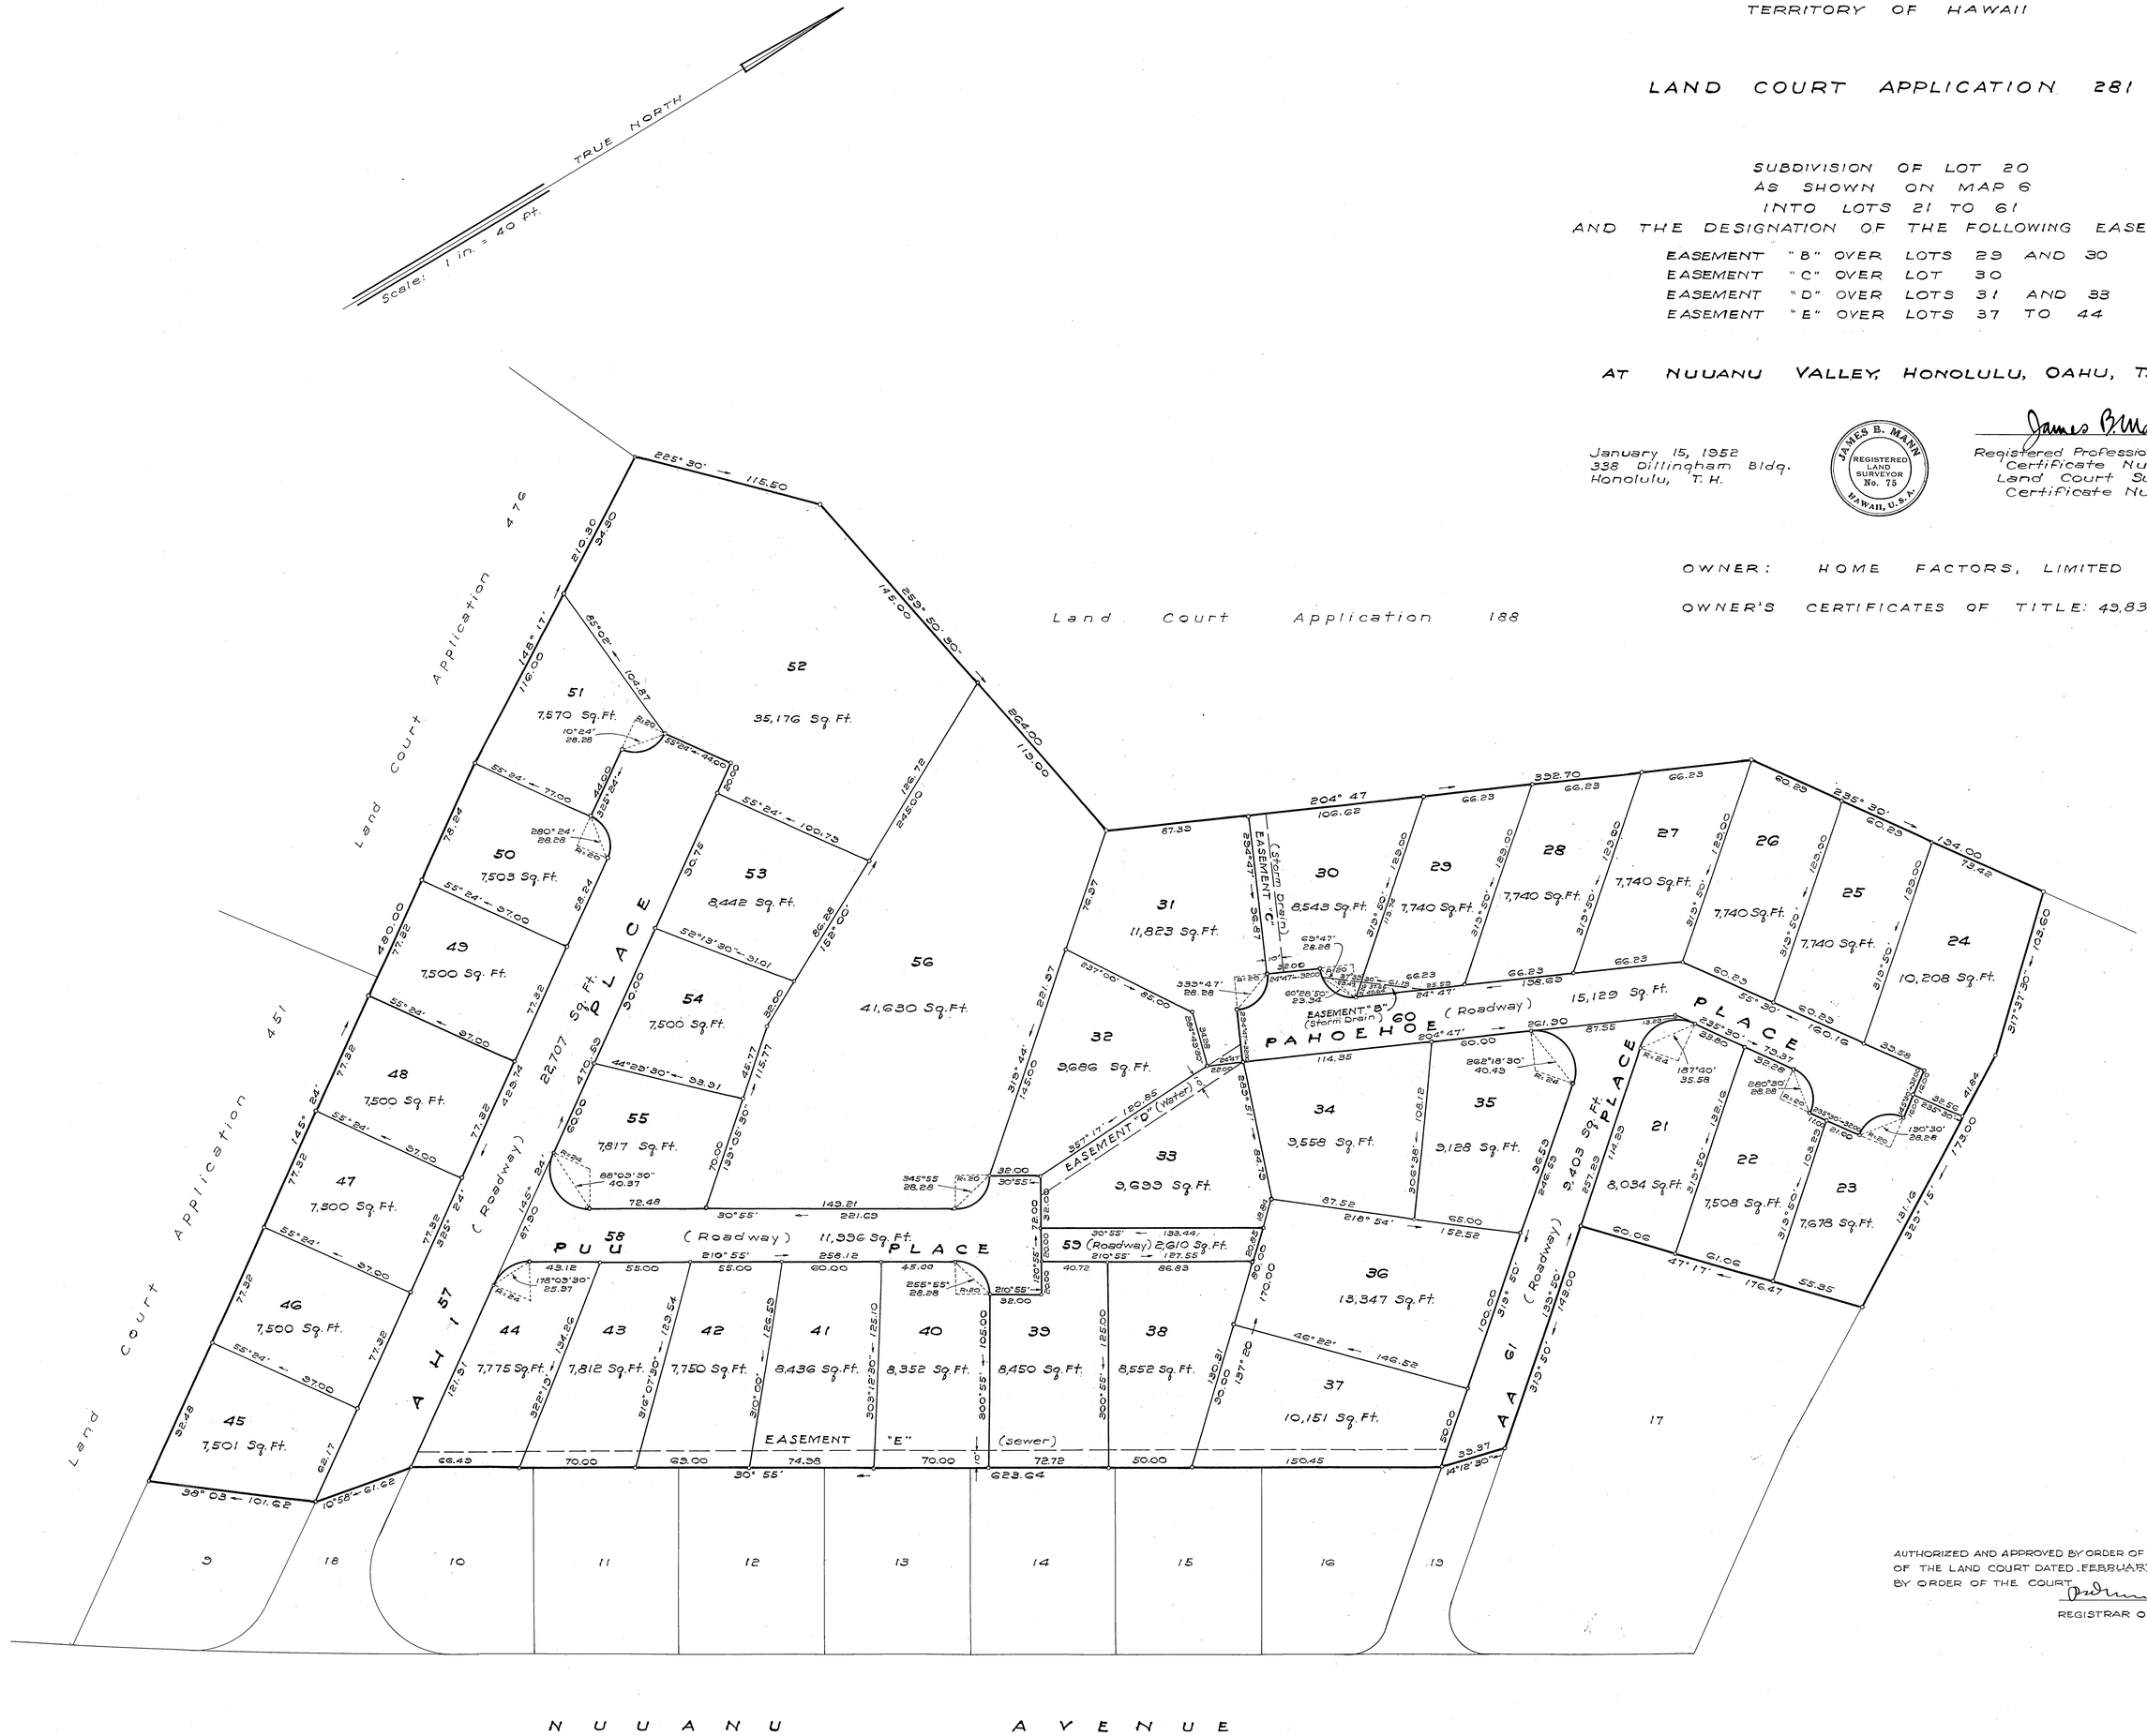

AUTHORIZED AND APPROVED BY ORDER OF THE JUDGE OF THE LAND COURT DATED FEBRUARY 13, 1952.
BY ORDER OF THE COURT

P. D. Underwood
REGISTRAR OF THE LAND COURT

NOTE: Area of Easement "B" = 337 Sq. Ft.
Easement "C" = 963 Sq. Ft.
Easement "D" = 1464 Sq. Ft.
Easement "E" = 6231 Sq. Ft.

Filed Feb 7, 1952
P. D. Underwood
Registrar

Tax Map Key: 1-8-10: 1, 2, 3 & 4
F.B. 851:7
C.B. 851:4

30" x 36" = 7.50 Sq. Ft.