281

MAP 11

LAND COURT

TERRITORY OF HAWAII

LAND COURT APPLICATION 281

DESIGNATION OF EASEMENT G
OVER AND ACROSS LOT 34
AS SHOWN ON MAP 7

NUUANU VALLEY, HONOLULU, OAHU, T.H.

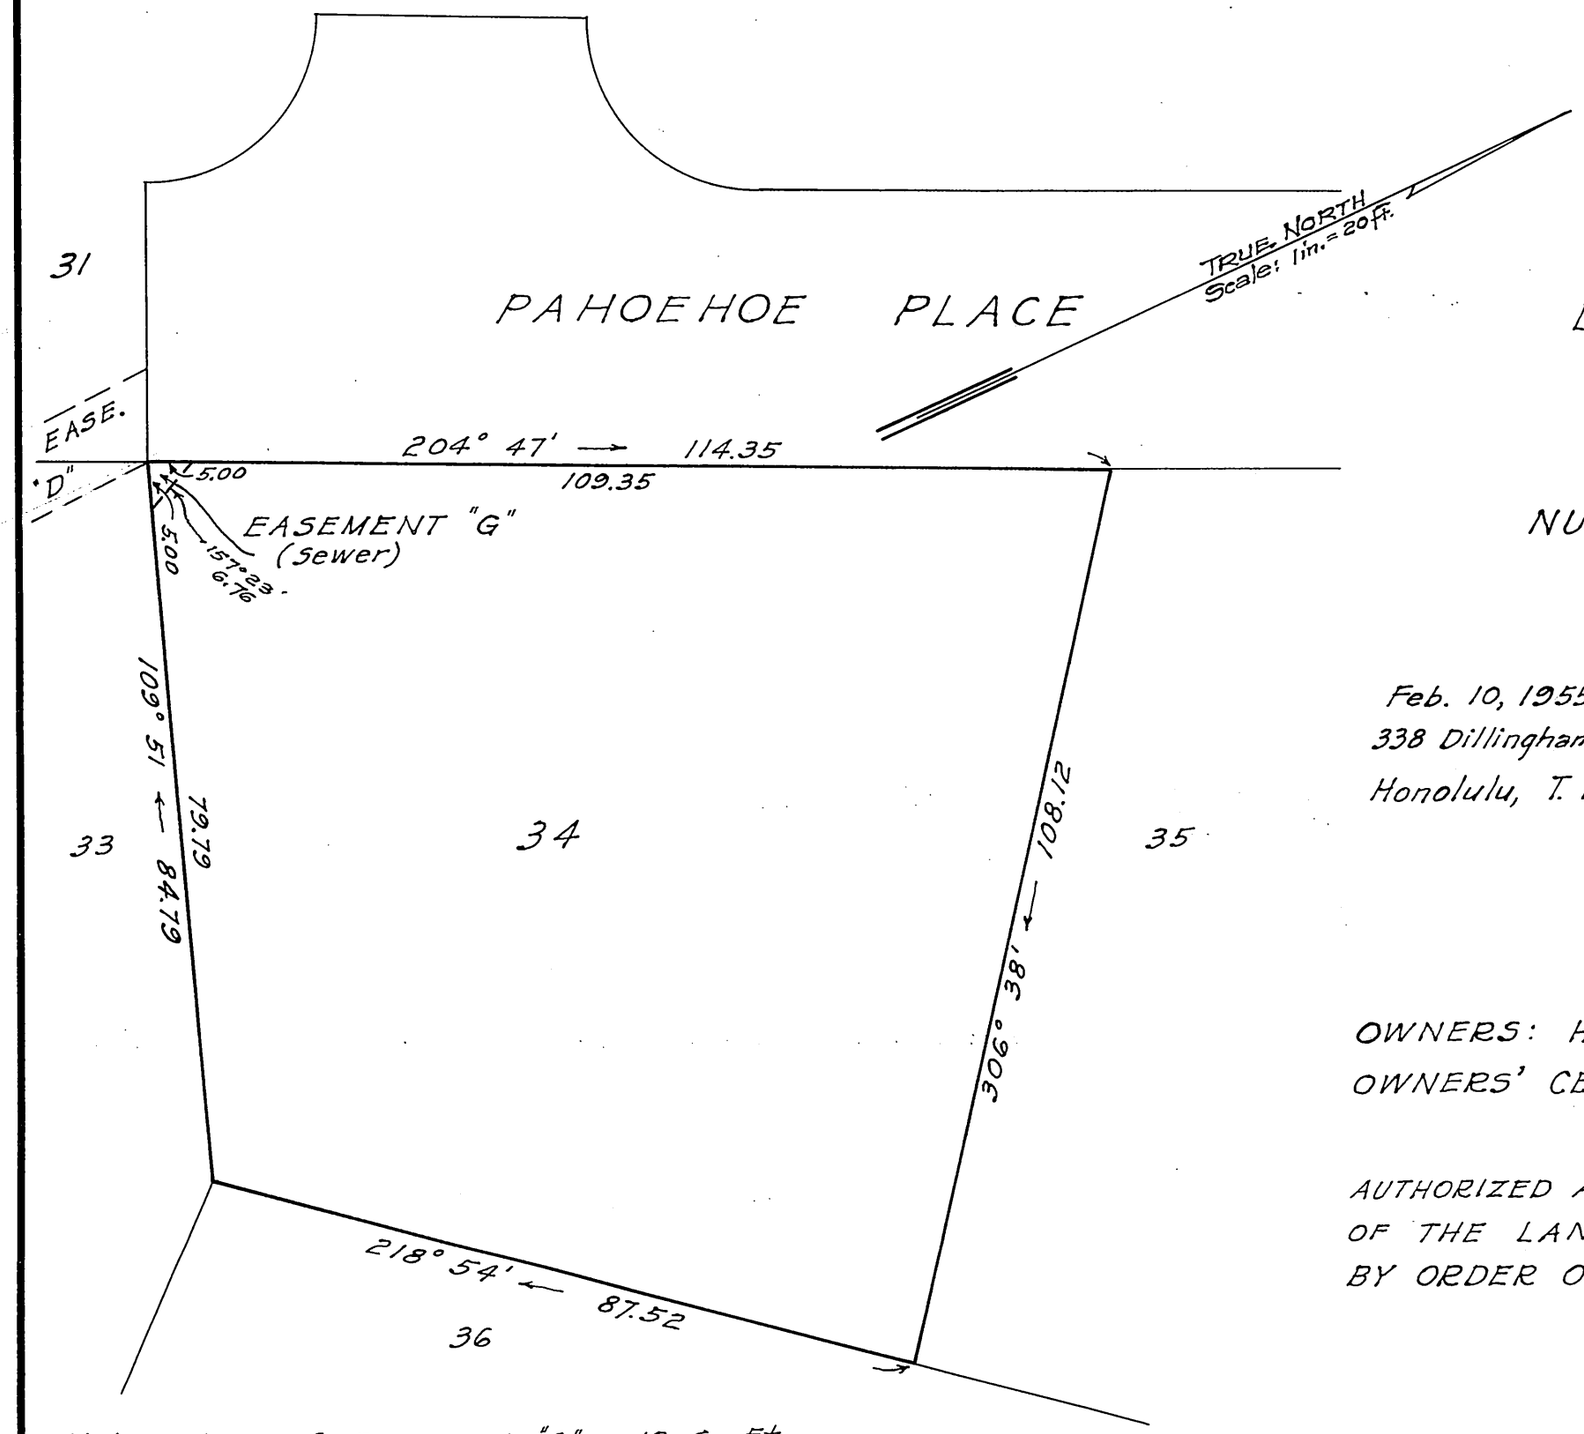

Note: Area of Easement "G" = 12 Sq. Ft.

James B. Mann

Feb. 10, 1955
338 Dillingham Bldg.
Honolulu, T. H.

JAMES B. MANN
REGISTERED LAND SURVEYOR No. 75
HAWAII, U.S.A.

Registered Professional Surveyor
Certificate Number 75
Land Court Surveyor
Certificate Number 1

OWNERS: HIDEO TOYAMA AND HATSUE TOYAMA
OWNERS' CERTIFICATE OF TITLE 53,540

AUTHORIZED AND APPROVED BY ORDER OF THE JUDGE
OF THE LAND COURT DATED: SEPTEMBER 13, 1955
BY ORDER OF THE COURT

REGISTRAR OF THE LAND COURT

Filed June 9, 1955
Registrar

15" x 21" = 2.19 Sq. Ft.