281

MAP 15

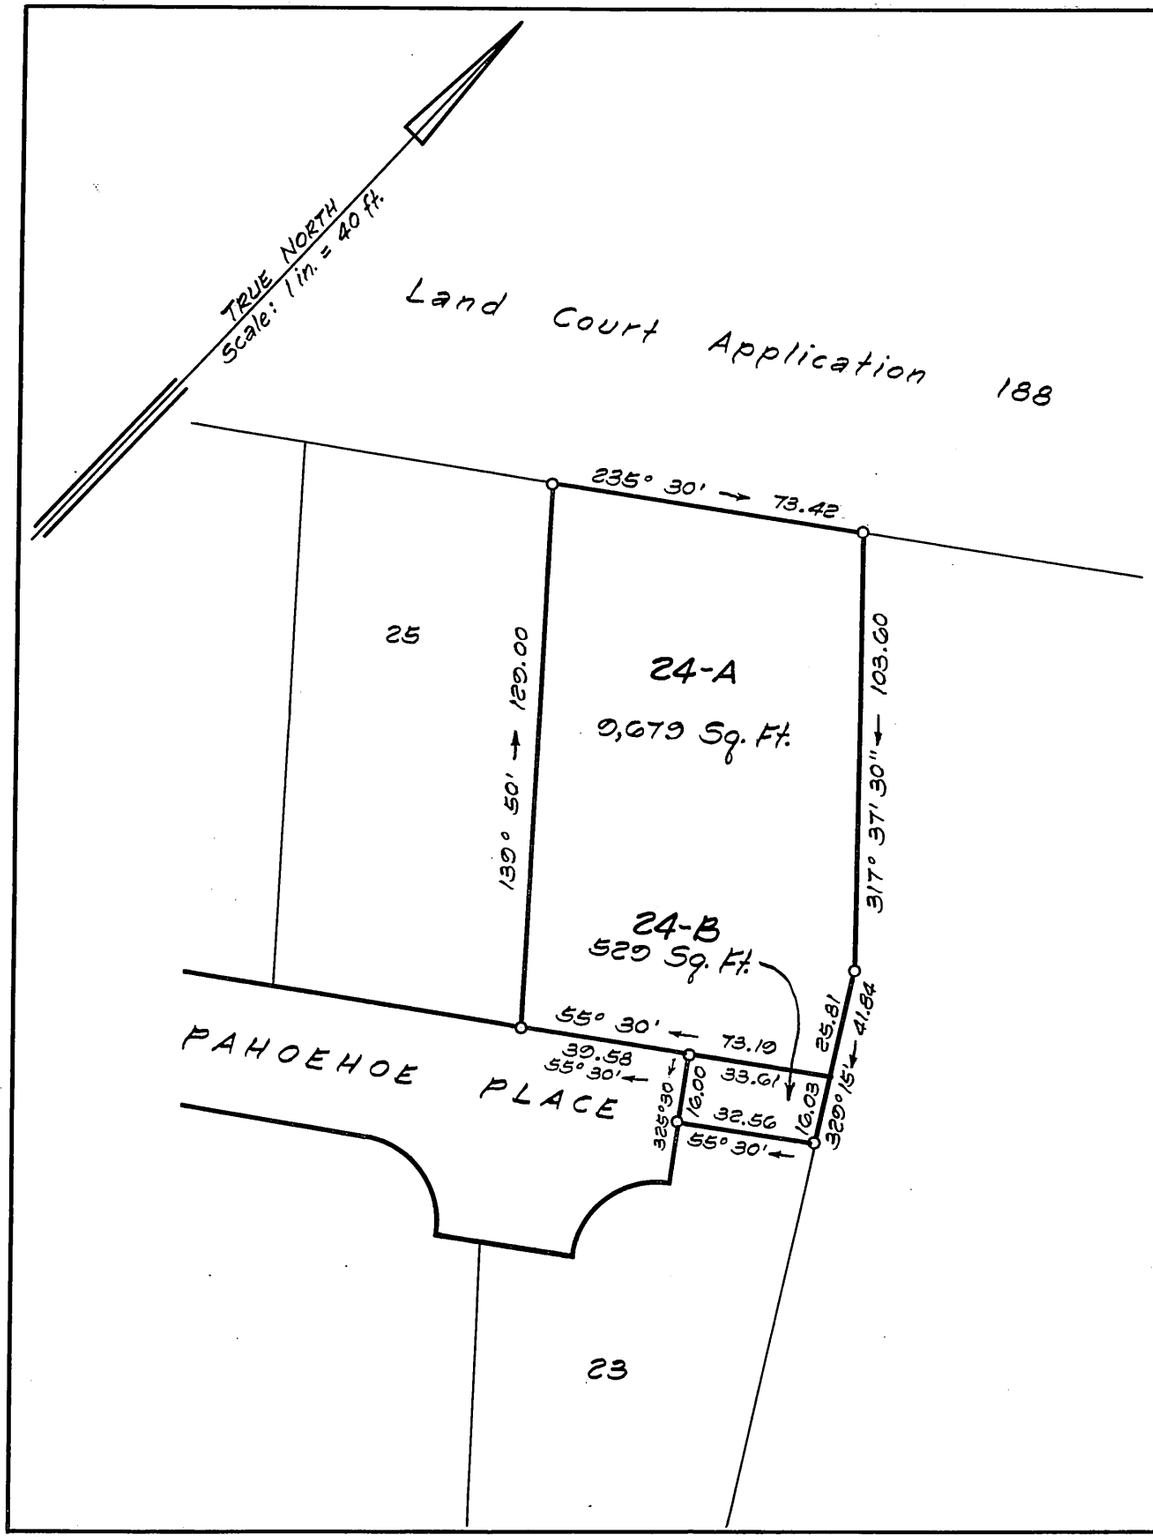

LAND COURT

TERRITORY OF HAWAII

LAND COURT APPLICATION 281

SUBDIVISION OF LOT 24
AS SHOWN ON MAP 7
INTO LOTS 24-A AND 24-B

AT NUUANU VALLEY, HONOLULU, OAHU, T.H.

R. M. TOWILL CORPORATION, LTD.

233 Merchant St.
Honolulu, T. H.
Sept. 26, 1955

R. M. TOWILL REGISTERED LAND SURVEYOR No. 151 HAWAII, U.S.A.

By: _____
Registered Professional Surveyor
Certificate No. 151

OWNERS: Samuel Wilder King Lum and Eleanor Chan Lum

Owners' Certificate of Title: 54,602

AUTHORIZED AND APPROVED BY ORDER OF THE JUDGE OF THE LAND COURT DATED: JANUARY 18, 1956

BY ORDER OF THE COURT

_____
REGISTRAR OF THE LAND COURT

Filed Jan. 17, 1956
Abraham K. Akana
Assistant Registrar

Tax Map Key: 1-8-10
1-4878-0-5

10" X 15" = 1.0 Sq. Ft.