MAP 16

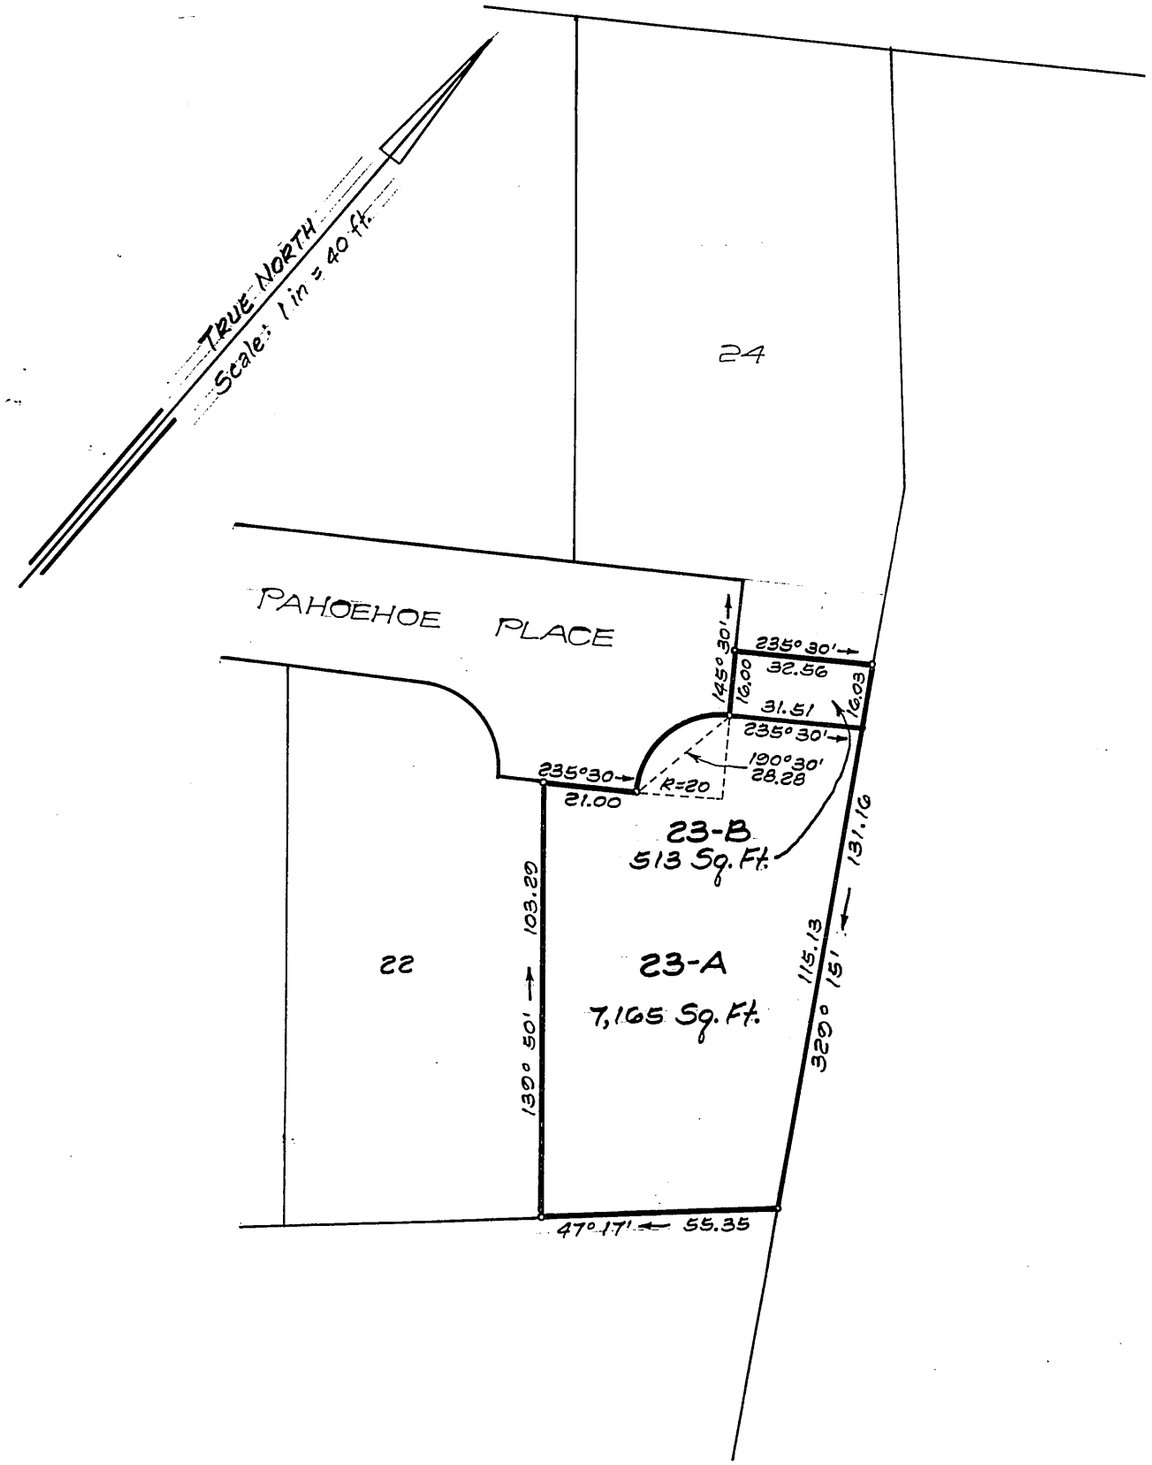

LAND COURT

TERRITORY OF HAWAII

LAND COURT APPLICATION 281

SUBDIVISION OF LOT 23
AS SHOWN ON MAP 7
INTO LOTS 23-A AND 23-B

AT NUUANU VALLEY, HONOLULU, OAHU, T.H.

R. M. TOWILL CORPORATION, LTD.

233 Merchant St.
Honolulu, T.H.
Sept. 30, 1955

MARCELLINO P. CORREA
REGISTERED LAND SURVEYOR No. 259
HAWAII, U.S.A.

By Marcellino P. Correa
Registered Professional Surveyor
Certificate No. 259

OWNERS: Shigeru Maruishi and Toshiko Maruishi

Owners' Certificate of Title: 55,661

AUTHORIZED AND APPROVED BY ORDER OF THE JUDGE OF THE LAND COURT DATED: JANUARY 18, 1956
BY ORDER OF THE COURT

P. [signature]
REGISTRAR OF THE LAND COURT

Filed Jan. 17, 1956
Abraham W. Akana
Assistant Registrar

10" X 15" = 1.0 Sq. Ft.

Tax Map Key: 1-8-10-
1-4878-0-S