281

MAP 23

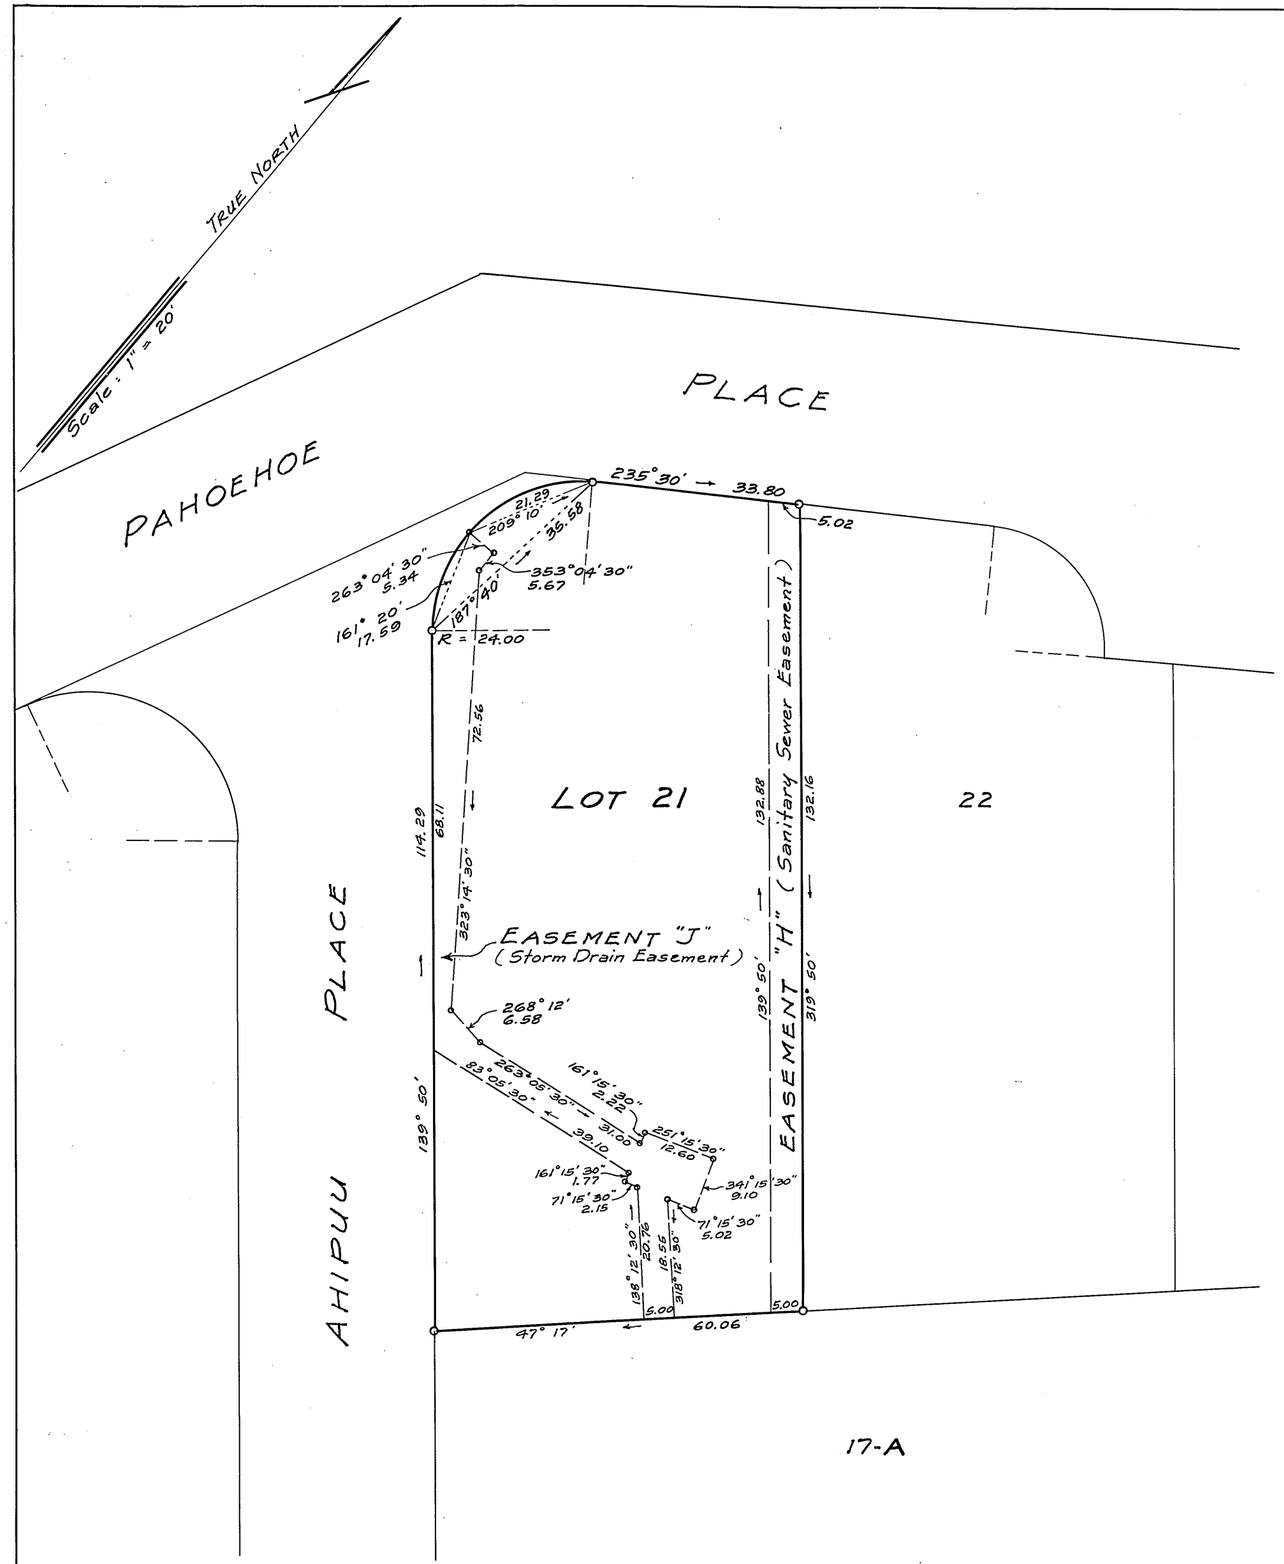

LAND COURT

STATE OF HAWAII

LAND COURT APPLICATION 281
DESIGNATION OF EASEMENTS "H" AND "J"
OVER AND ACROSS LOT 21
AS SHOWN ON MAP 7
NUUANU VALLEY, HONOLULU, OAHU, HAWAII

1339 N. School Street
Honolulu, Hawaii
August 13, 1962

ARTHUR Y. AKINAKA
REGISTERED LAND SURVEYOR
No. 244
HAWAII, U.S.A.

Arthur Y. Akinaka
Registered Surveyor
Certificate No. 244-E.S.

OWNER: SHIGEICHI TAKAFUJI

Owner's Certificate of Title: 59,765

AUTHORIZED AND APPROVED BY ORDER OF THE
JUDGE OF THE LAND COURT DATED: MAY 3, 1963
BY ORDER OF THE COURT: [signature]
REGISTRAR OF THE LAND COURT

NOTE: Area of Easement "H" (Sanitary Sewer Easement) = 663 Sq. Ft.
Area of Easement "J" (Storm Drain Easement) = 859 Sq. Ft.

Filed May 2, 1963
Rudolph K. Espinda
Assistant Registrar

Tax Map Key: 1-8-10: 24

15" x 21" = 2.2 ft