281

MAP 24

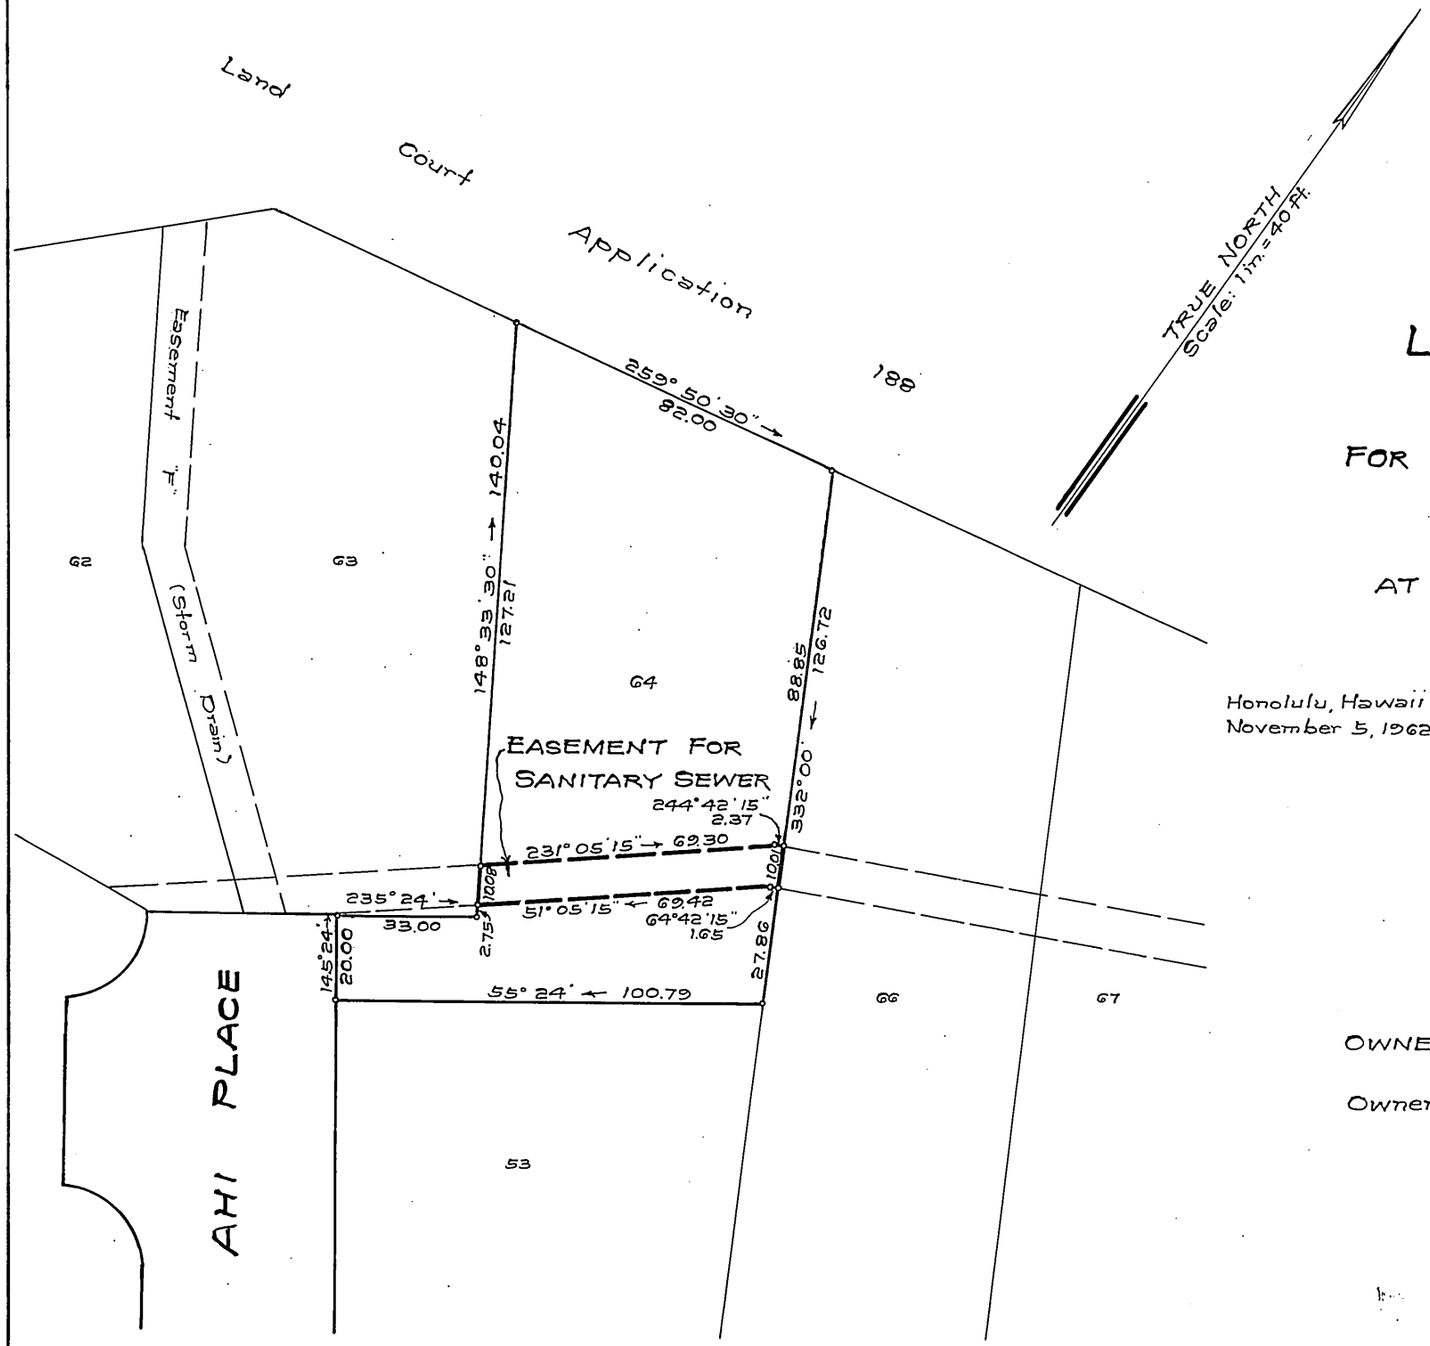

LAND COURT
STATE OF HAWAII

LAND COURT APPLICATION 281

DELINEATION OF EASEMENT
FOR SANITARY SEWER OVER AND ACROSS LOT 64
AS SHOWN ON MAP 8
AT NUUANU VALLEY, HONOLULU, OAHU, HAWAII

Honolulu, Hawaii
November 5, 1962

TAKEO MORISATO
REGISTERED PROFESSIONAL SURVEYOR
No. 611
HAWAII, U.S.A.

DEPARTMENT OF PUBLIC WORKS
CITY AND COUNTY OF HONOLULU
DIVISION OF LAND SURVEY AND ACQUISITION

BY: Takeo Morisato
Registered Professional Surveyor
Certificate Number 611-S

OWNERS: Harry Masao Goda and Akiko Goda

Owners' Certificate of Title: 88,481

AUTHORIZED AND APPROVED BY ORDER OF THE JUDGE
OF THE LAND COURT DATED: MAY 31, 1963
BY ORDER OF THE COURT.

REGISTRAR OF THE LAND COURT

Filed May 29, 1963 Paul Coloff

NOTE:
AREA OF EASEMENT = 714 Sq. Ft.

TAX MAP KEY: 1-8-10-53

Parcel 66, I. D. No. 94
Nuuanu Valley Relief Sewer, Section II
(7-1-3-9H)

10" x 15" = 1 ft