281

MAP 31

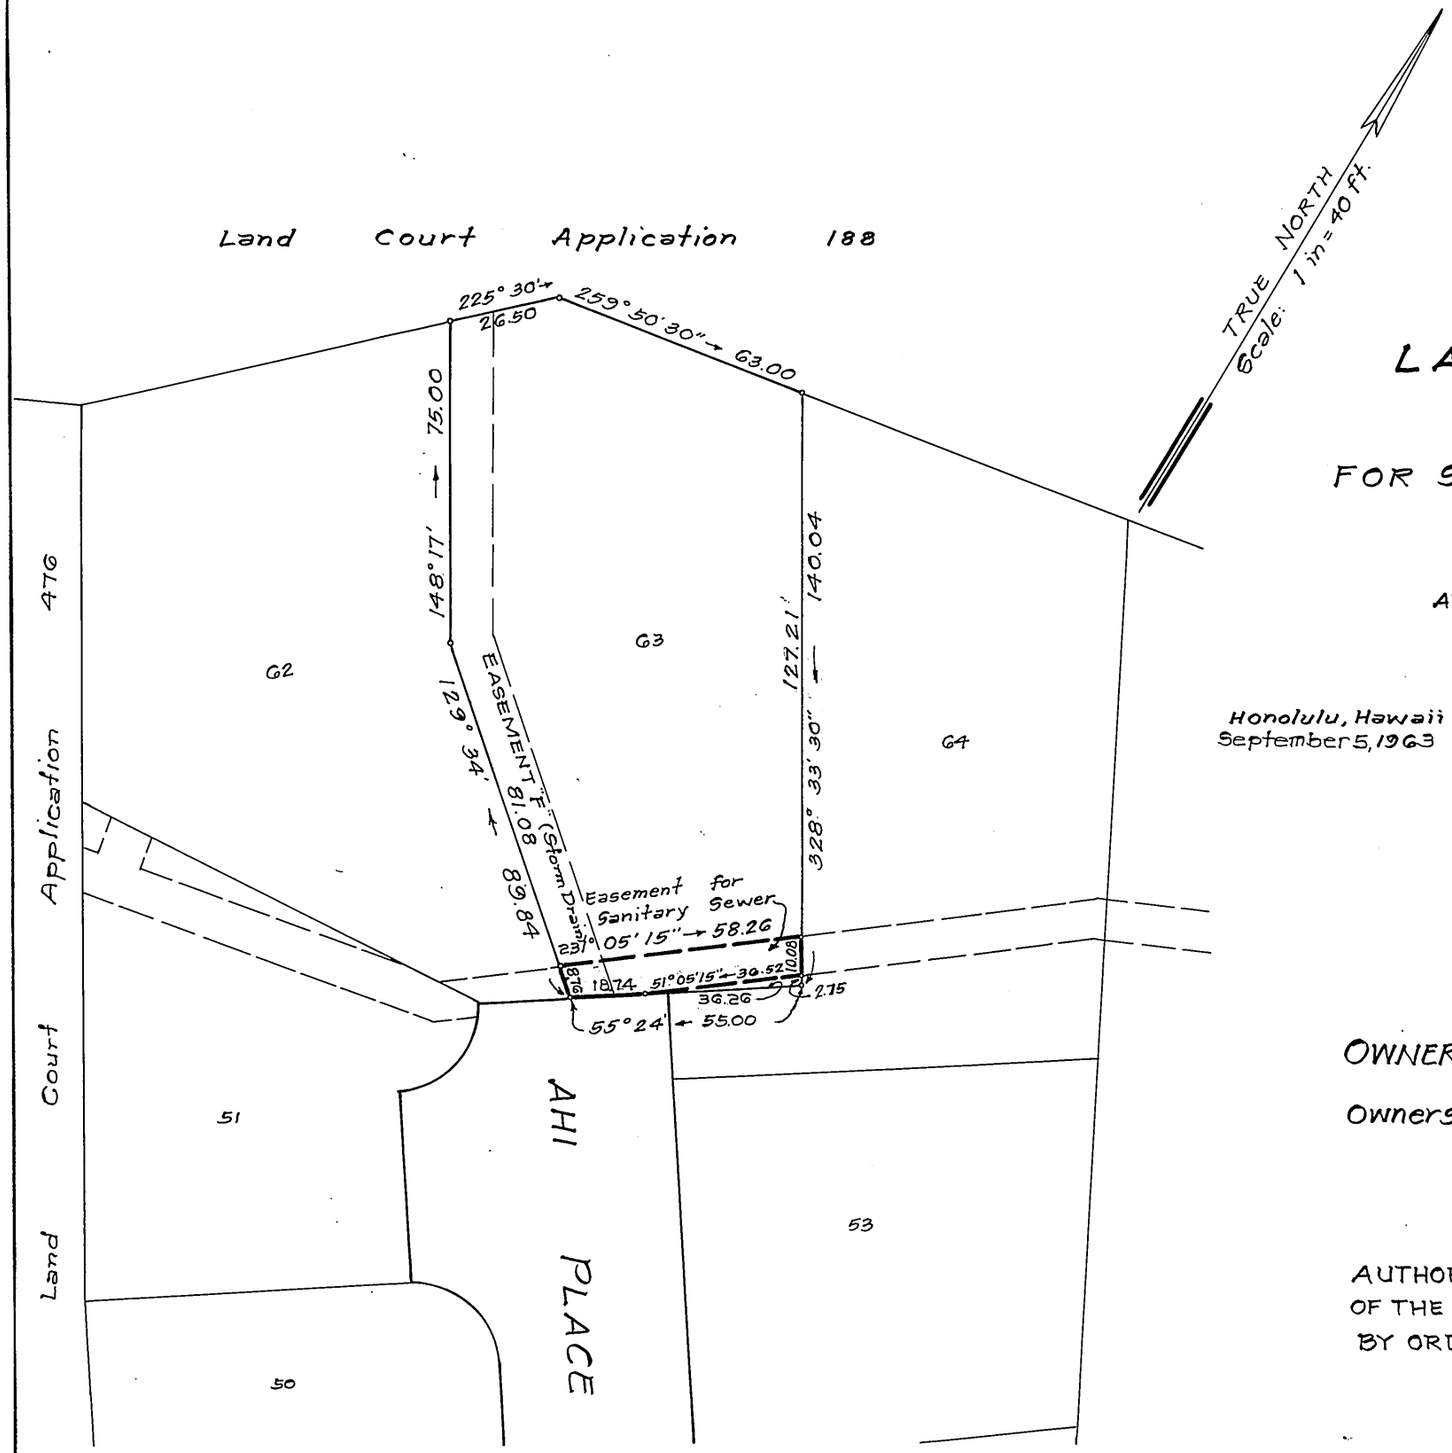

LAND COURT
STATE OF HAWAII

LAND COURT APPLICATION 281

DELINEATION OF EASEMENT
FOR SANITARY SEWER OVER AND ACROSS LOT G3
AS SHOWN ON MAP 8

AT NUUANU VALLEY, HONOLULU, OAHU, HAWAII

Honolulu, Hawaii
September 5, 1963

TAKEO MORISATO
REGISTERED PROFESSIONAL SURVEYOR
No. 611
HAWAII, U.S.A.

DEPARTMENT OF PUBLIC WORKS
CITY AND COUNTY OF HONOLULU
DIVISION OF LAND SURVEY AND ACQUISITION

By: Takeo Morisato
Registered Professional Surveyor
Certificate Number 611-S

OWNERS: Micheal Mazzola and Mary Mazzola

Owners' Certificate of Title: 55,209

AUTHORIZED AND APPROVED BY ORDER OF THE JUDGE
OF THE LAND COURT DATED: AUGUST 5, 1964
BY ORDER OF THE COURT

REGISTRAR OF THE LAND COURT

Filed July 29, 1964 Paul Cozloff

NOTE:
AREA OF EASEMENT = 552 Sq. Ft.

TAX MAP KEY: 1-8-10-54

Parcel 65, I.D. No. 94
Nuuanu Valley Relief Sewer, Section II
(7-1-3-9H)

10"x15" = 1 ft

2