MAP 2

LAND COURT
TERRITORY OF HAWAII

Petition No. 284
Palolo Land and Improvement Co. Ltd. Petitioner.

SUBDIVISION OF LOT 1.

Scale 100 Feet = 1 Inch.

Geo. F. Wright
Surveyor.

Honolulu Feb. 19th. 1914.

LAND COURT
TERRITORY OF HAWAII
SUB-DIVISION APPROVED March 3rd A.D. 1914
Jno. L. Wilson
Judge Land Court

A true copy Attest with Seal of Land Court.
John Marcallino
Registrar.

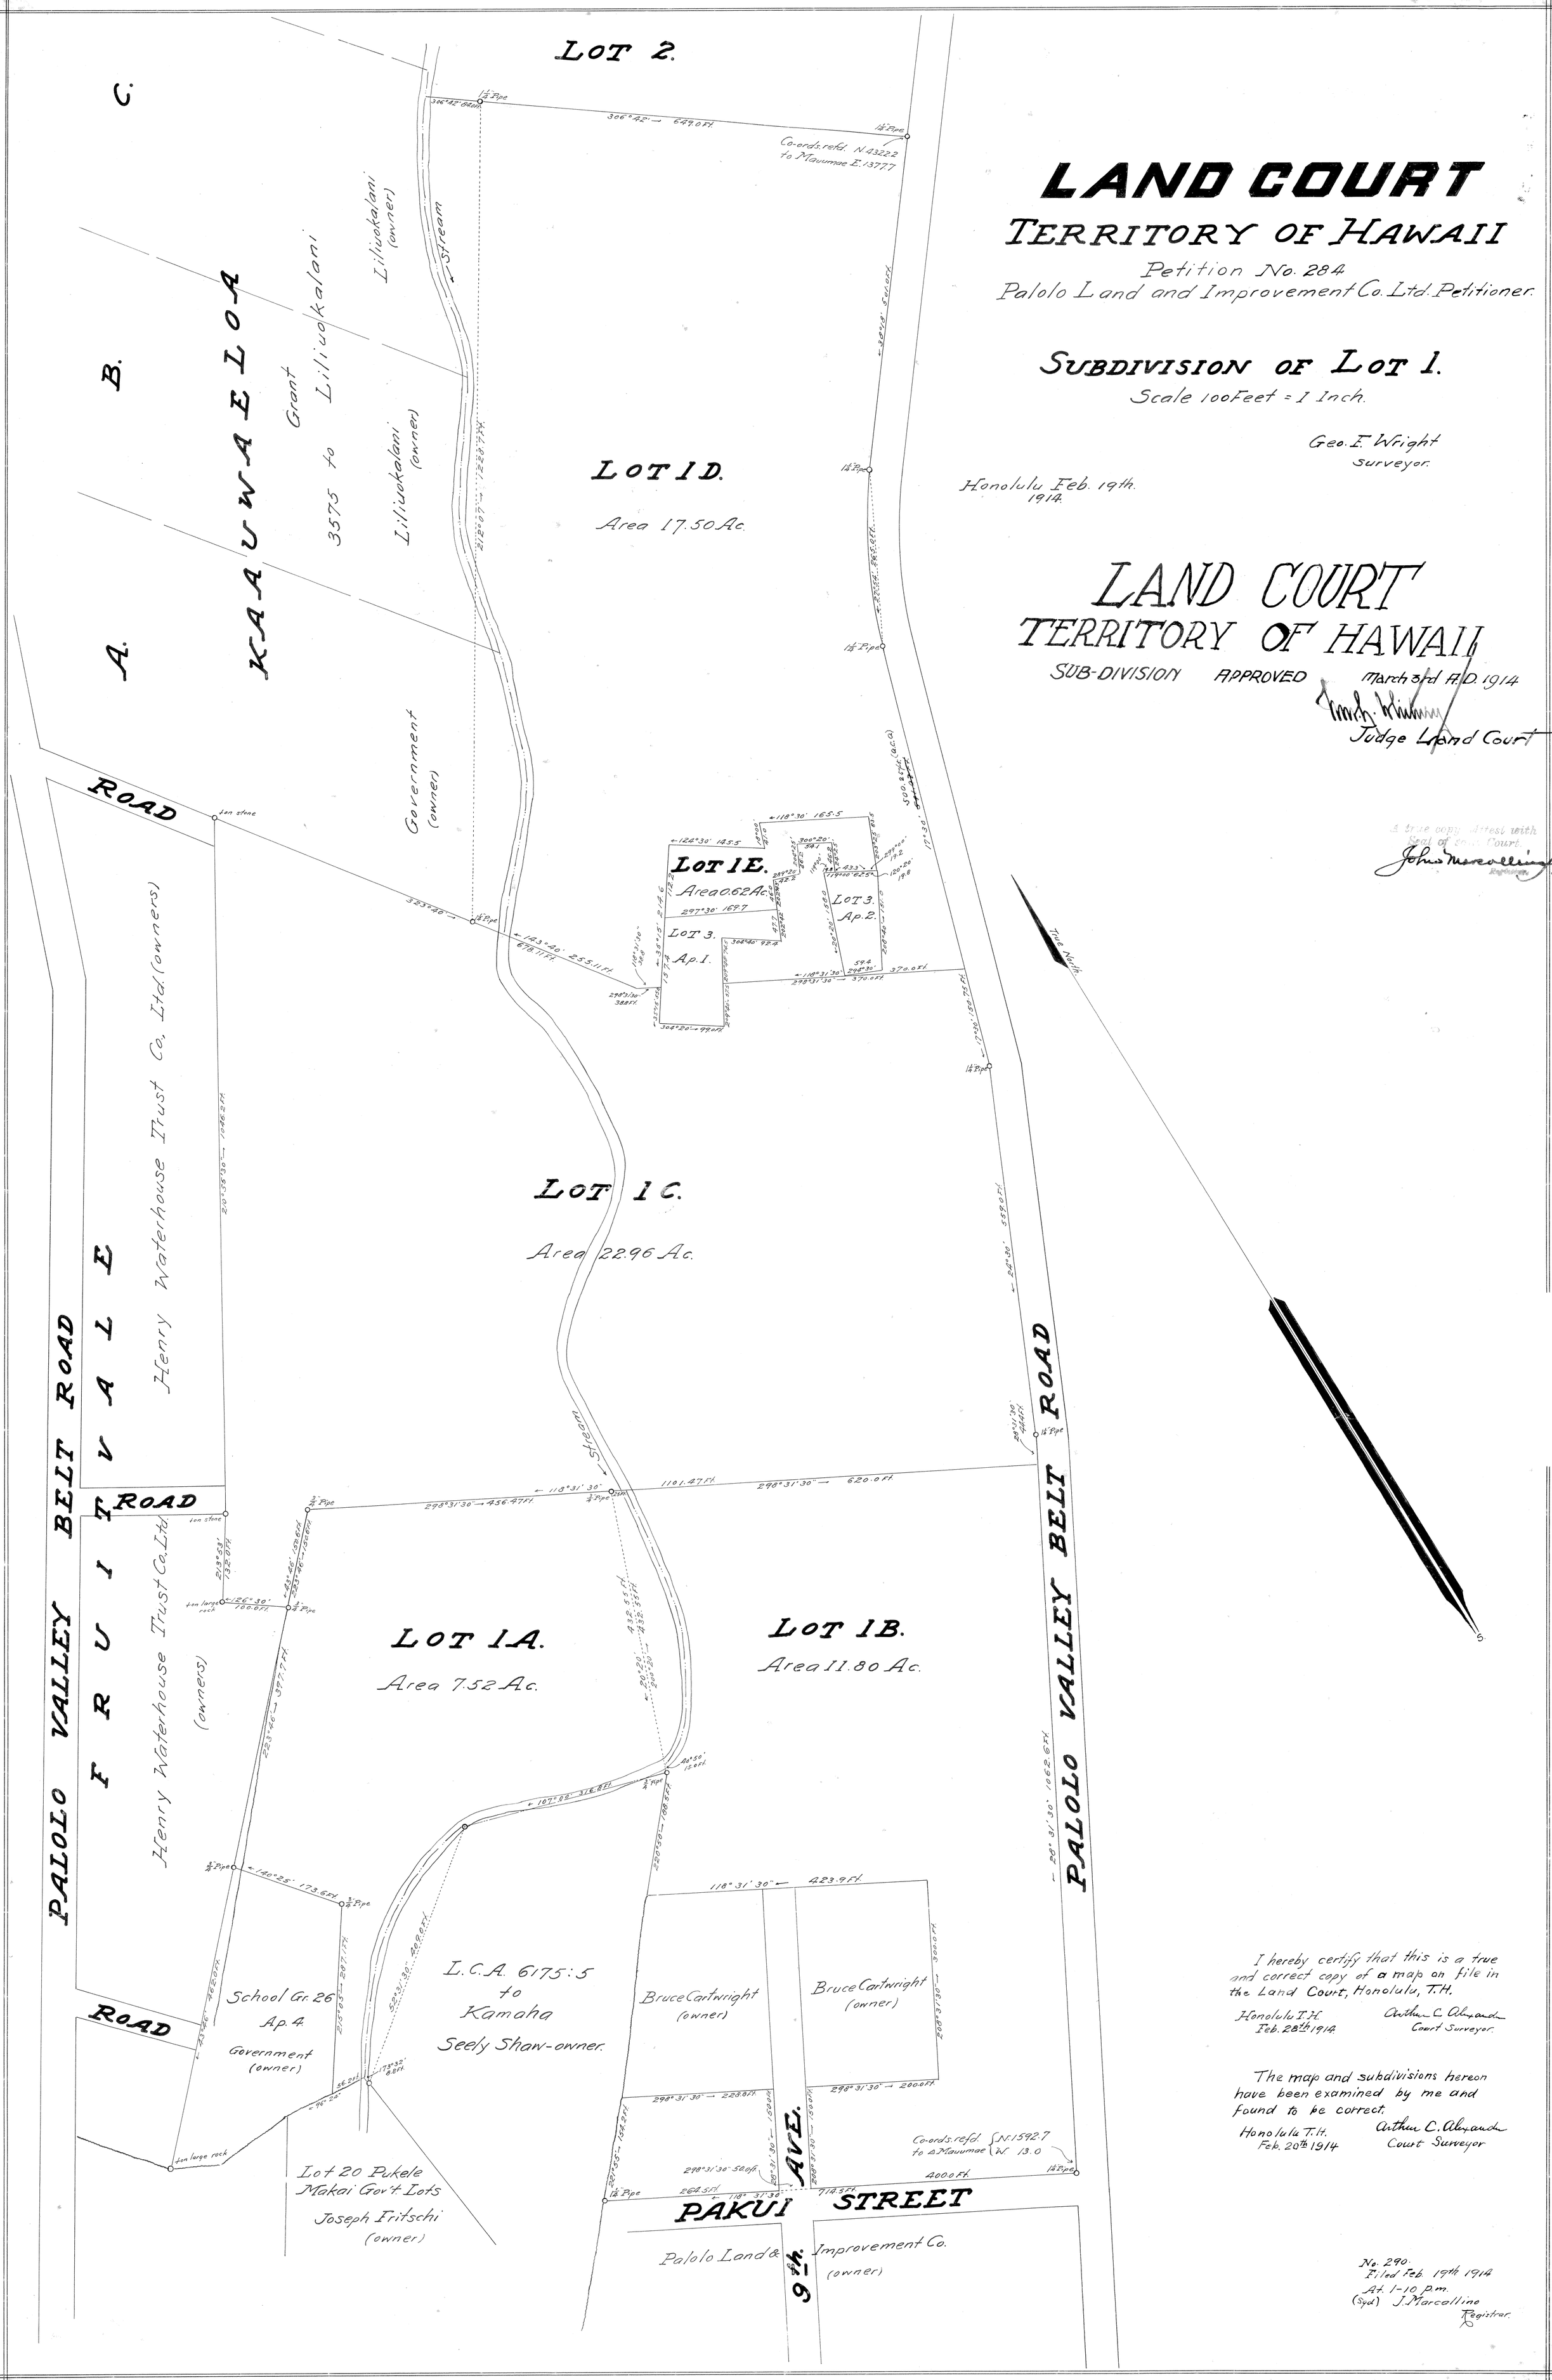

I hereby certify that this is a true and correct copy of a map on file in the Land Court, Honolulu, T.H.

Honolulu T.H.
Feb. 28th 1914

Arthur C. Alexander
Court Surveyor.

The map and subdivisions hereon have been examined by me and found to be correct.

Honolulu T.H.
Feb. 20th 1914

Arthur C. Alexander
Court Surveyor

No. 290.
Filed Feb. 19th 1914
At. 1-10 p.m.
(Sgd) J. Marcallino
Registrar.