MAP 5

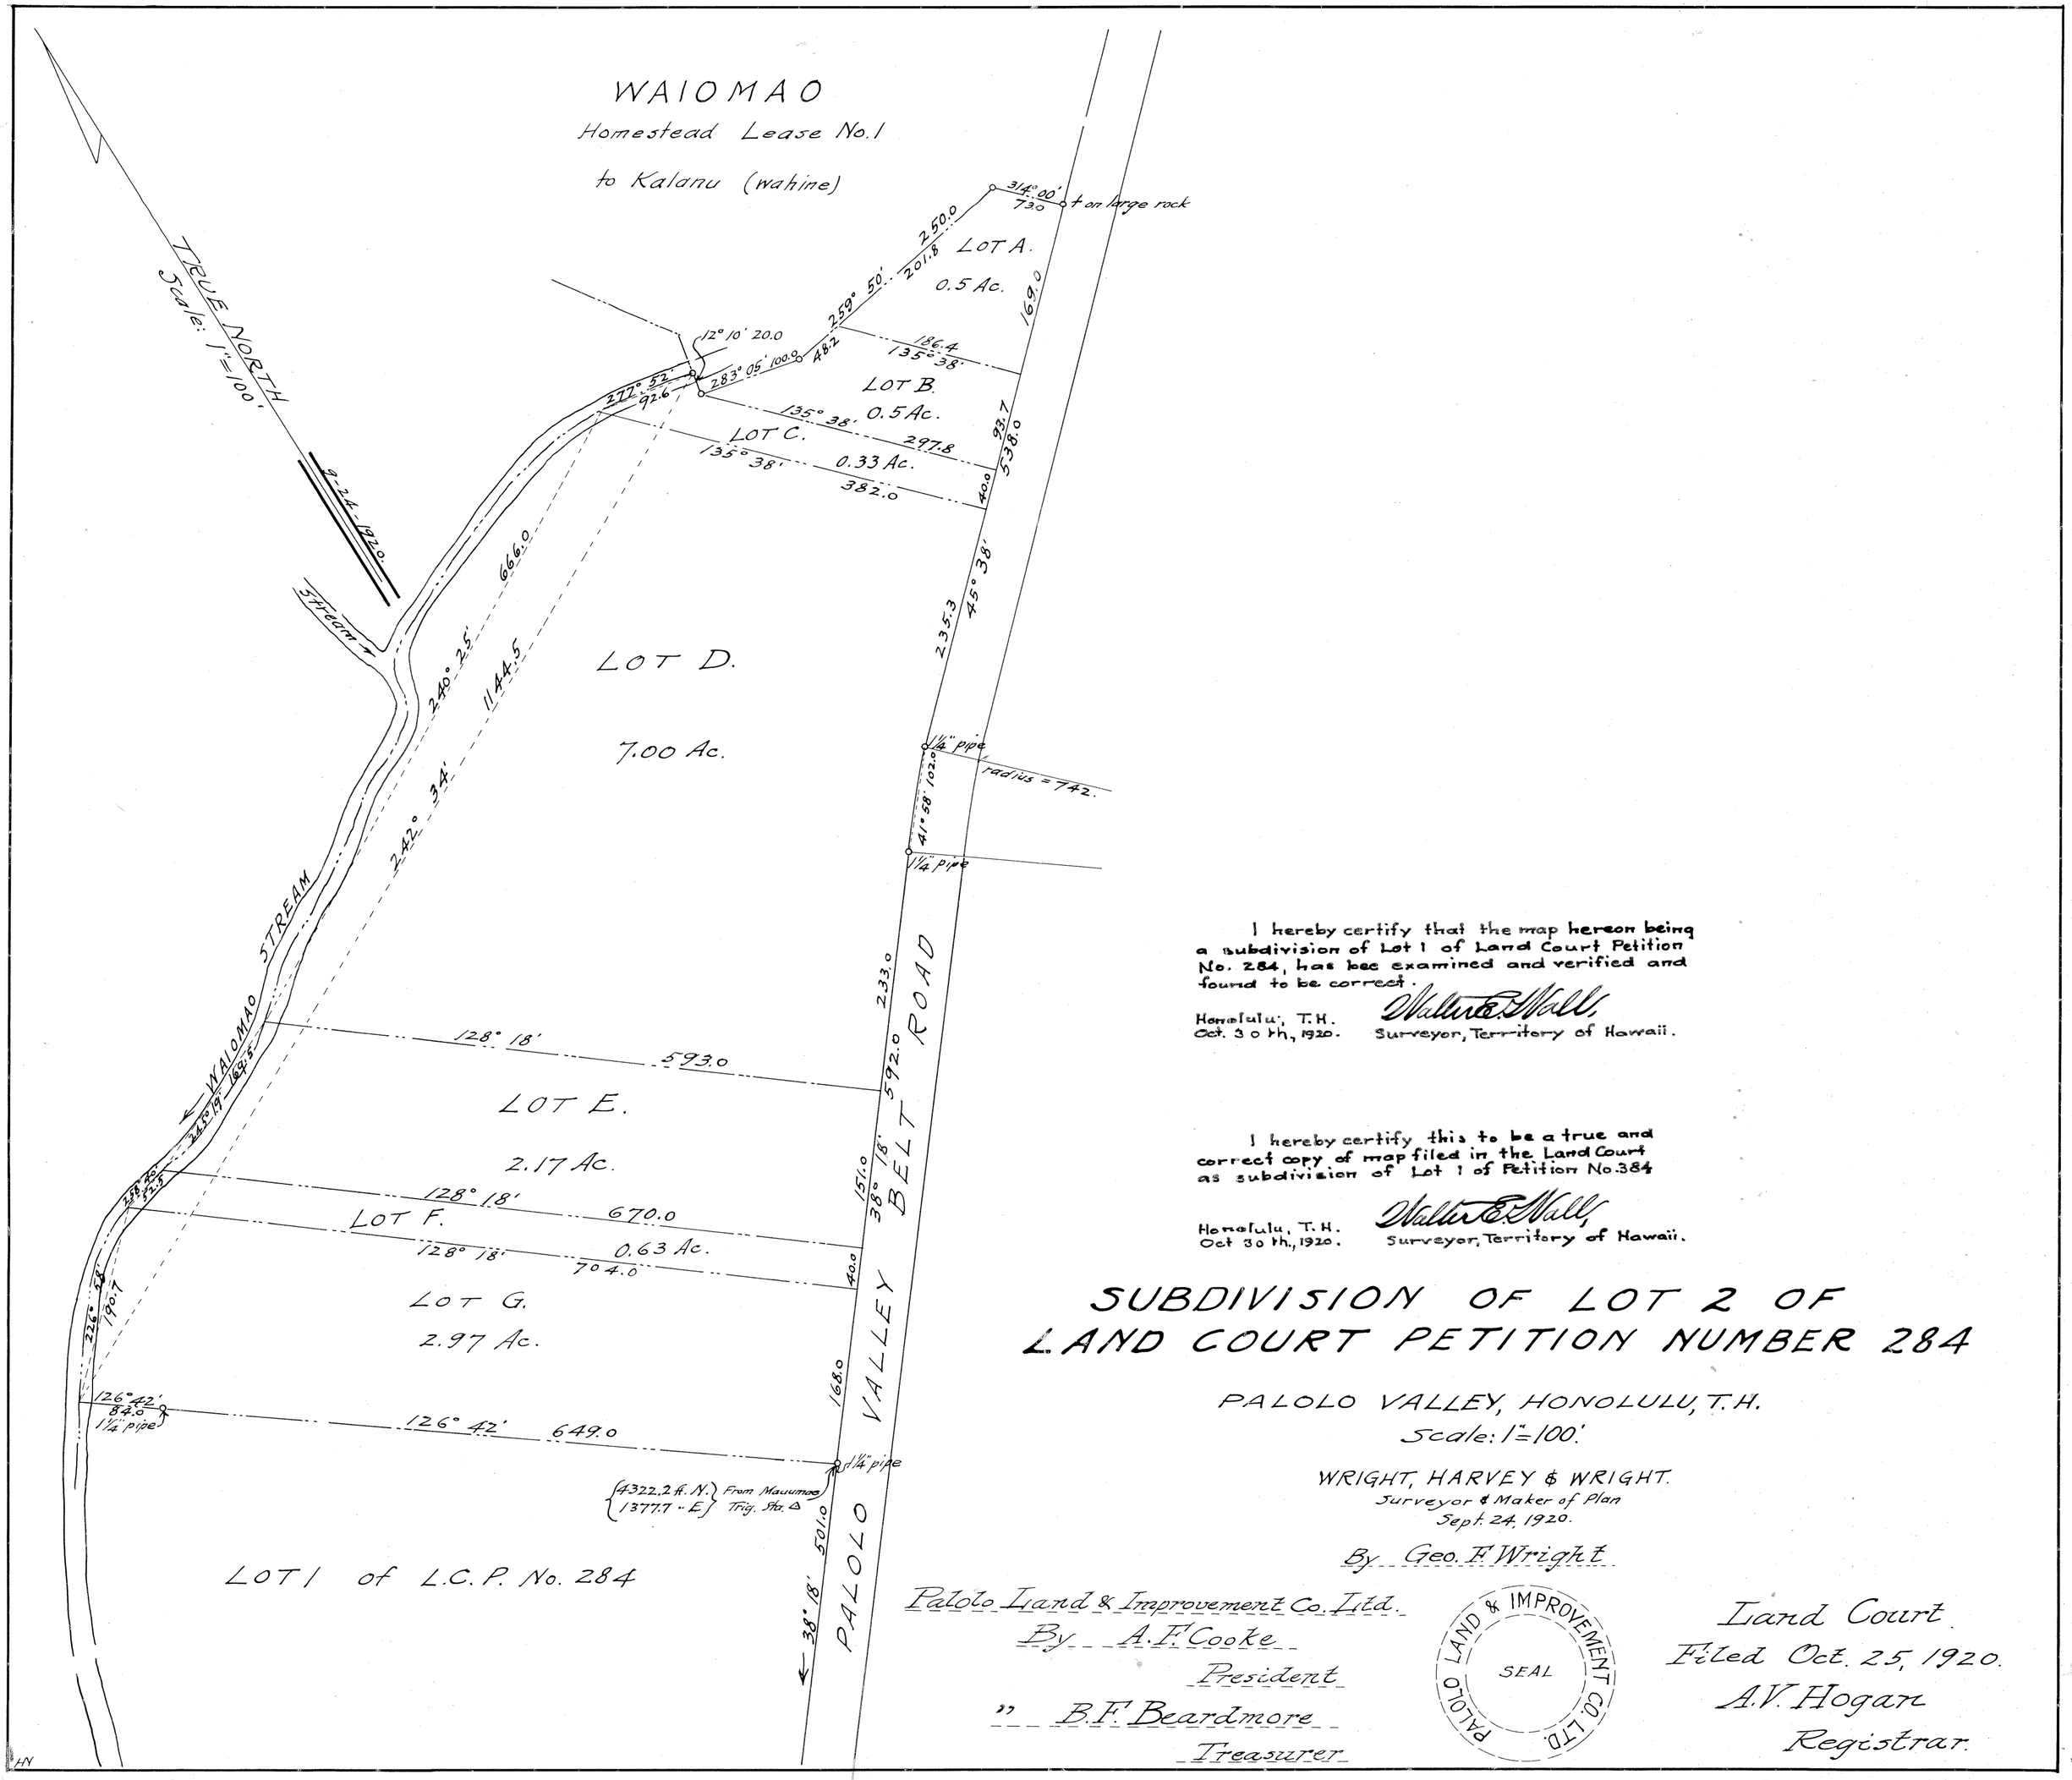

I hereby certify that the map hereon being a subdivision of Lot 1 of Land Court Petition No. 284, has bee examined and verified and found to be correct.

Honolulu, T.H.
Oct. 30th, 1920.

Walter E. Wall,
Surveyor, Territory of Hawaii.

I hereby certify this to be a true and correct copy of map filed in the Land Court as subdivision of Lot 1 of Petition No. 384

Honolulu, T.H.
Oct 30th, 1920.

Walter E. Wall,
Surveyor, Territory of Hawaii.

SUBDIVISION OF LOT 2 OF LAND COURT PETITION NUMBER 284

PALOLO VALLEY, HONOLULU, T.H.

Scale: 1" = 100'.

WRIGHT, HARVEY & WRIGHT.
Surveyor & Maker of Plan
Sept. 24, 1920.

By Geo. F. Wright

Palolo Land & Improvement Co. Ltd.
By A. F. Cooke
President
" B. F. Beardmore
Treasurer

PALOLO LAND & IMPROVEMENT CO. LTD.
SEAL

Land Court.
Filed Oct. 25, 1920.
A. V. Hogan
Registrar.

Subdiv. 284