MAP 6

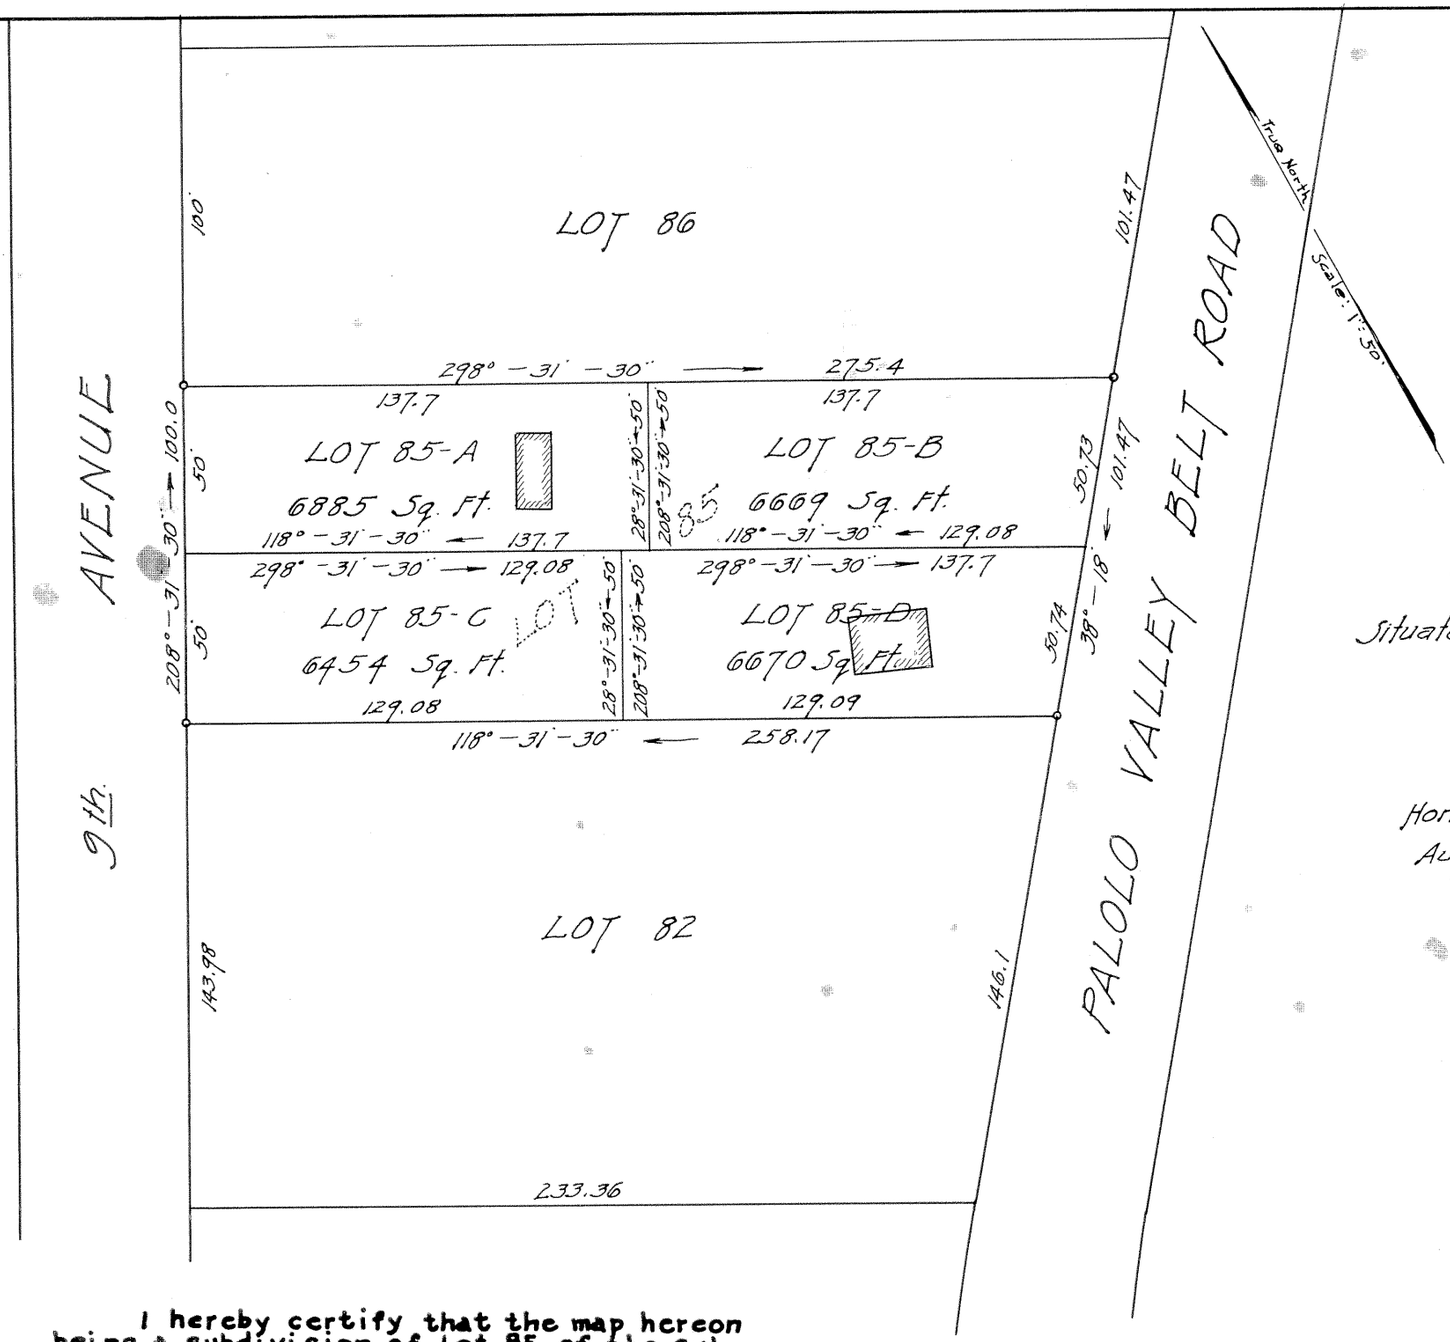

LAND COURT
TERRITORY OF HAWAII.

SUBDIVISION OF LOT 85
OF THE SUBDIVISION OF LOT 1
OF LAND COURT APPLICATION No. 284.

Situated between 9th. Avenue & Palolo Valley Belt Road,
Palolo Valley, Honolulu, Oahu, T. H.

Scale: 1 inch = 50 feet.

Honolulu, T. H.
Aug. 18, 1923.

WRIGHT, HARVEY & WRIGHT.
By: Geo. F. Wright
Surveyor & Maker of Plan.
855 Kaahumanu St.

Filed Sept. 17 1923
J. W. Fisher Registrar

I hereby certify that the map hereon being a subdivision of Lot 85 of the subdivision of Lot 1 of Land Court Application No. 284, has been examined and verified and found to be correct.

Honolulu, T. H.
Sept. 19, 1923.

Walter E. Wall
Surveyor, Territory of Hawaii.

APPROVED: Sept. 19th. 1923.

Ray J. Bruen
Judge of the Land Court.

William John Schubert
Soledad Juarez Schubert, by
Applicants,
P. H. Burnett, their attorney.