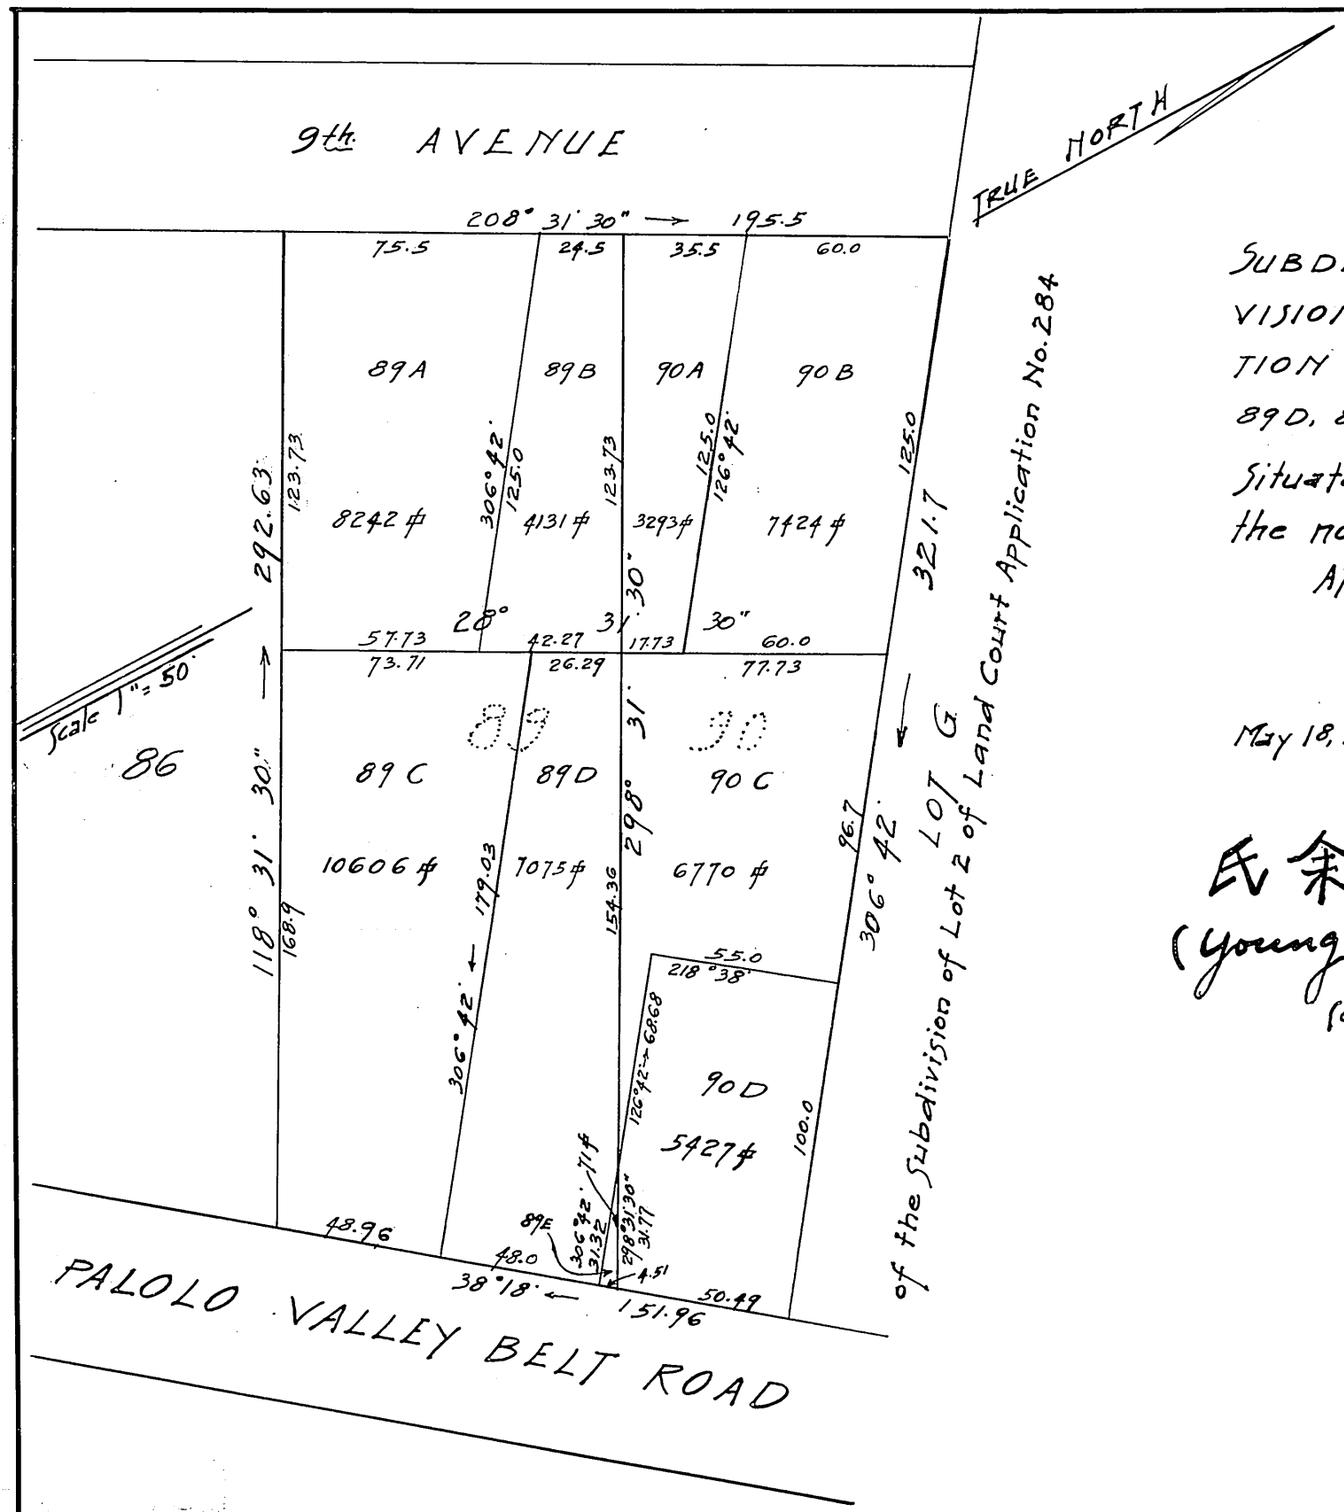

LAND COURT
TERRITORY OF HAWAII

SUBDIVISION OF LOTS 89 & 90 OF THE SUBDIVISION OF LOT 1 OF LAND COURT APPLICATION NO. 284 INTO LOTS 89A, 89B, 89C 89D, 89E & LOTS 90A, 90B, 90C, 90D.

Situated on the southeast side of 9th Ave., & on the northwest side of Palolo Valley Belt Road.

AT PALOLO VALLEY, HONOLULU, OAHU, T.H.

Scale 1in = 50ft.

May 18, 1929.

WRIGHT, HARVEY & WRIGHT
By Stanley Wright
Surveyor & maker of plan.
419 S.M. Damon Bldg.

氏余楊
(Young Yee Shee)
(owner)

I hereby certify that the map hereon being a Subdivision of Lots 89 and 90 of the Subdivision of Lot 1 of Land Court Application No. 284, has been examined and verified and found to be correct.

Honolulu, T.H.
May 25, 1929.

Walter E. Wall
Surveyor, Territory of Hawaii.

APPROVED: May 25 1929.

A. L. Stedman
Judge of the Land Court.

Filed May 27, 1928
J. A. Fisher
Registrar