LAND COURT
TERRITORY OF HAWAII

SUBDIVISION OF LOT 51-C OF THE
RE-SUBDIVISION OF LOTS 1 to 31, 37 to 42, 47 to 52, AND
57 to 60 OF THE SUBDIVISION OF LOT 1 OF LAND COURT
APPLICATION Nº 284 INTO LOTS 51-C-1 AND 51-C-2.
Situated on the Southeast side of 9th Avenue,
PALOLO VALLEY, HONOLULU, OAHU, T. H.
Scale: 1 inch = 40 ft.

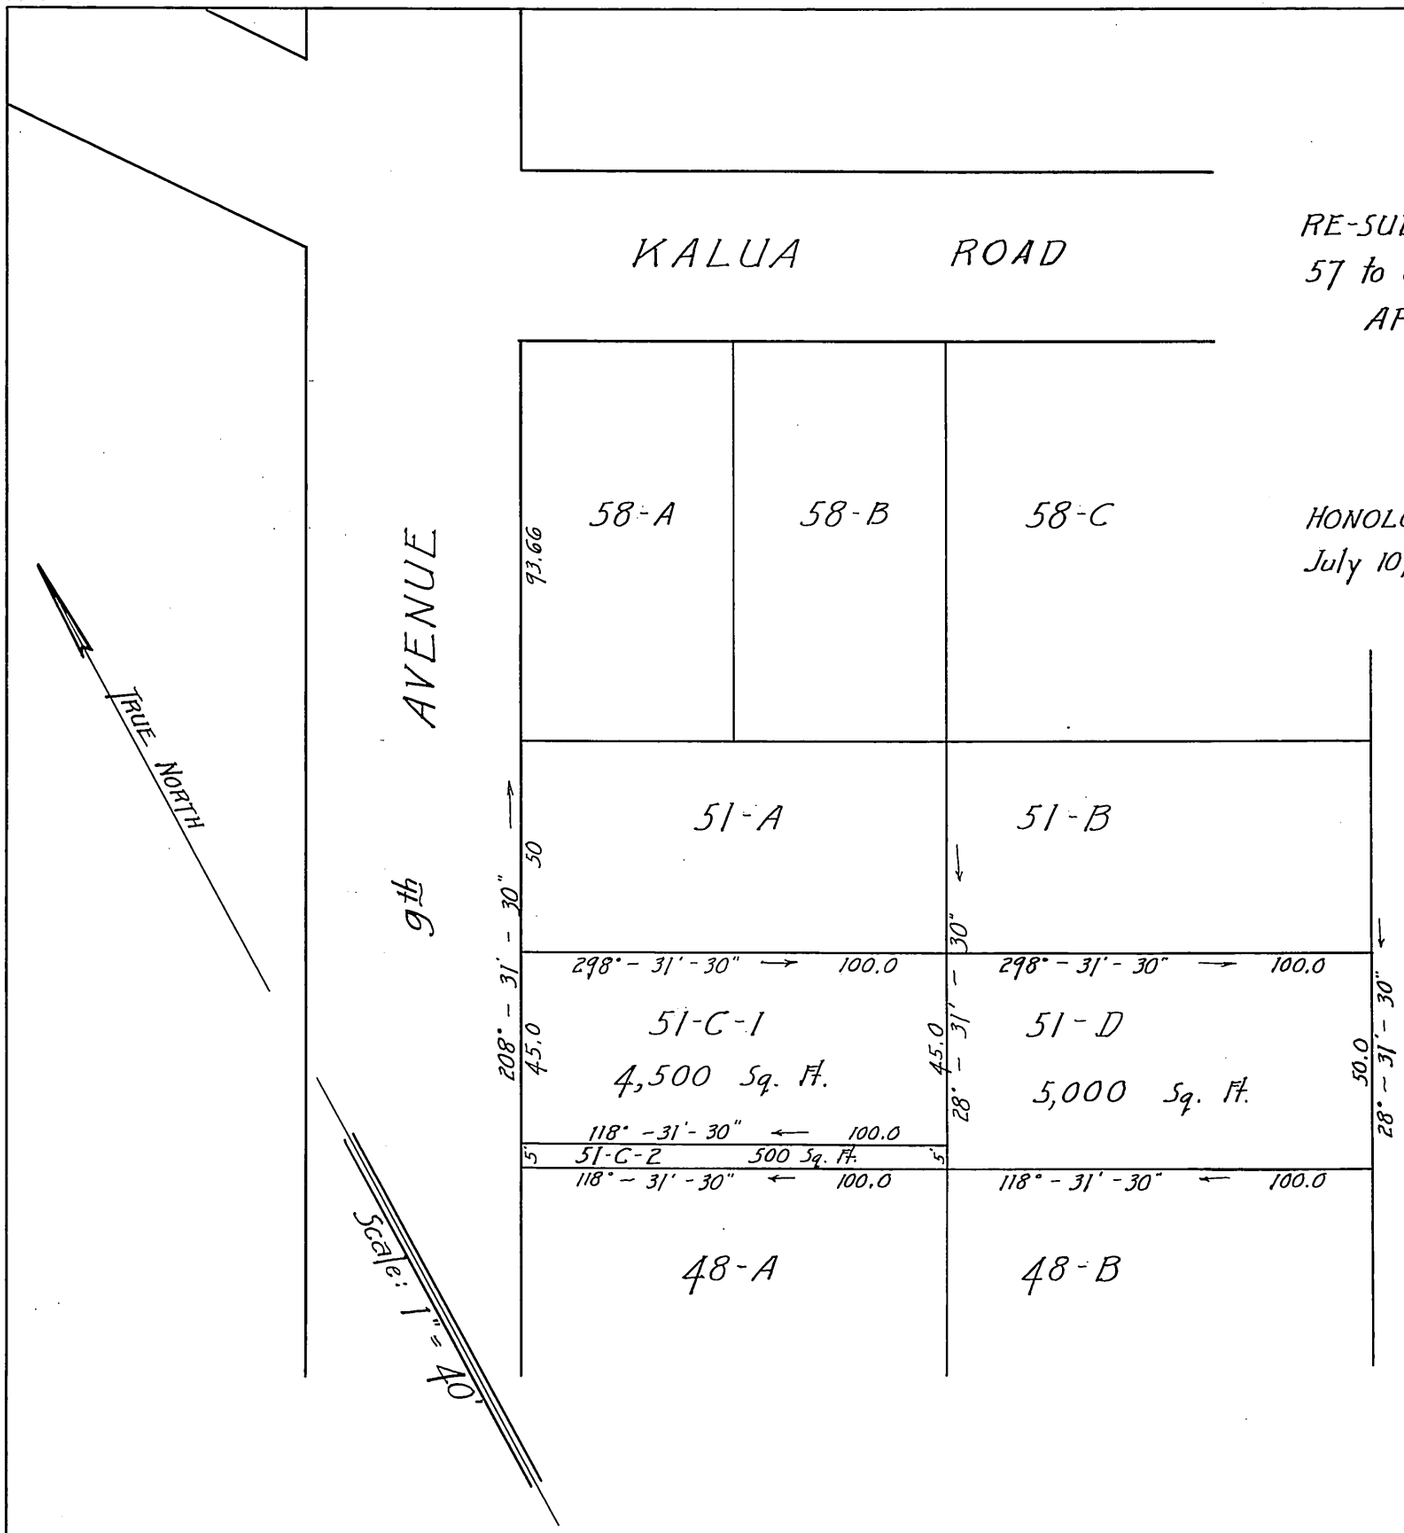

HONOLULU, T.H.
July 10, 1929

WRIGHT, HARVEY & WRIGHT
By: Geo. F. Wright
Surveyor & Maker of Plan
419 S. M. Damon Bldg.

AMERICAN HAWAIIAN DEVELOPMENT CO., LTD.
By: R D King Secretary. Owner

I hereby certify that the map hereon being a subdivision of Lot 51-C of the re-subdivision of Lots 1 to 31, 37 to 42, 47 to 52, and 57 to 60 of the subdivision of Lot 1 of Land Court Application Nº 284 has been examined and verified and found to be correct.

Honolulu.T.H.
July 23, 1929

Robert D. King
Surveyor, Territory of Hawaii

APPROVED:
July 23, 1929.

W. Stedman
Judge of the Land Court.

Filed July 19, 1929
A D Mullhall and
Asst Registrar