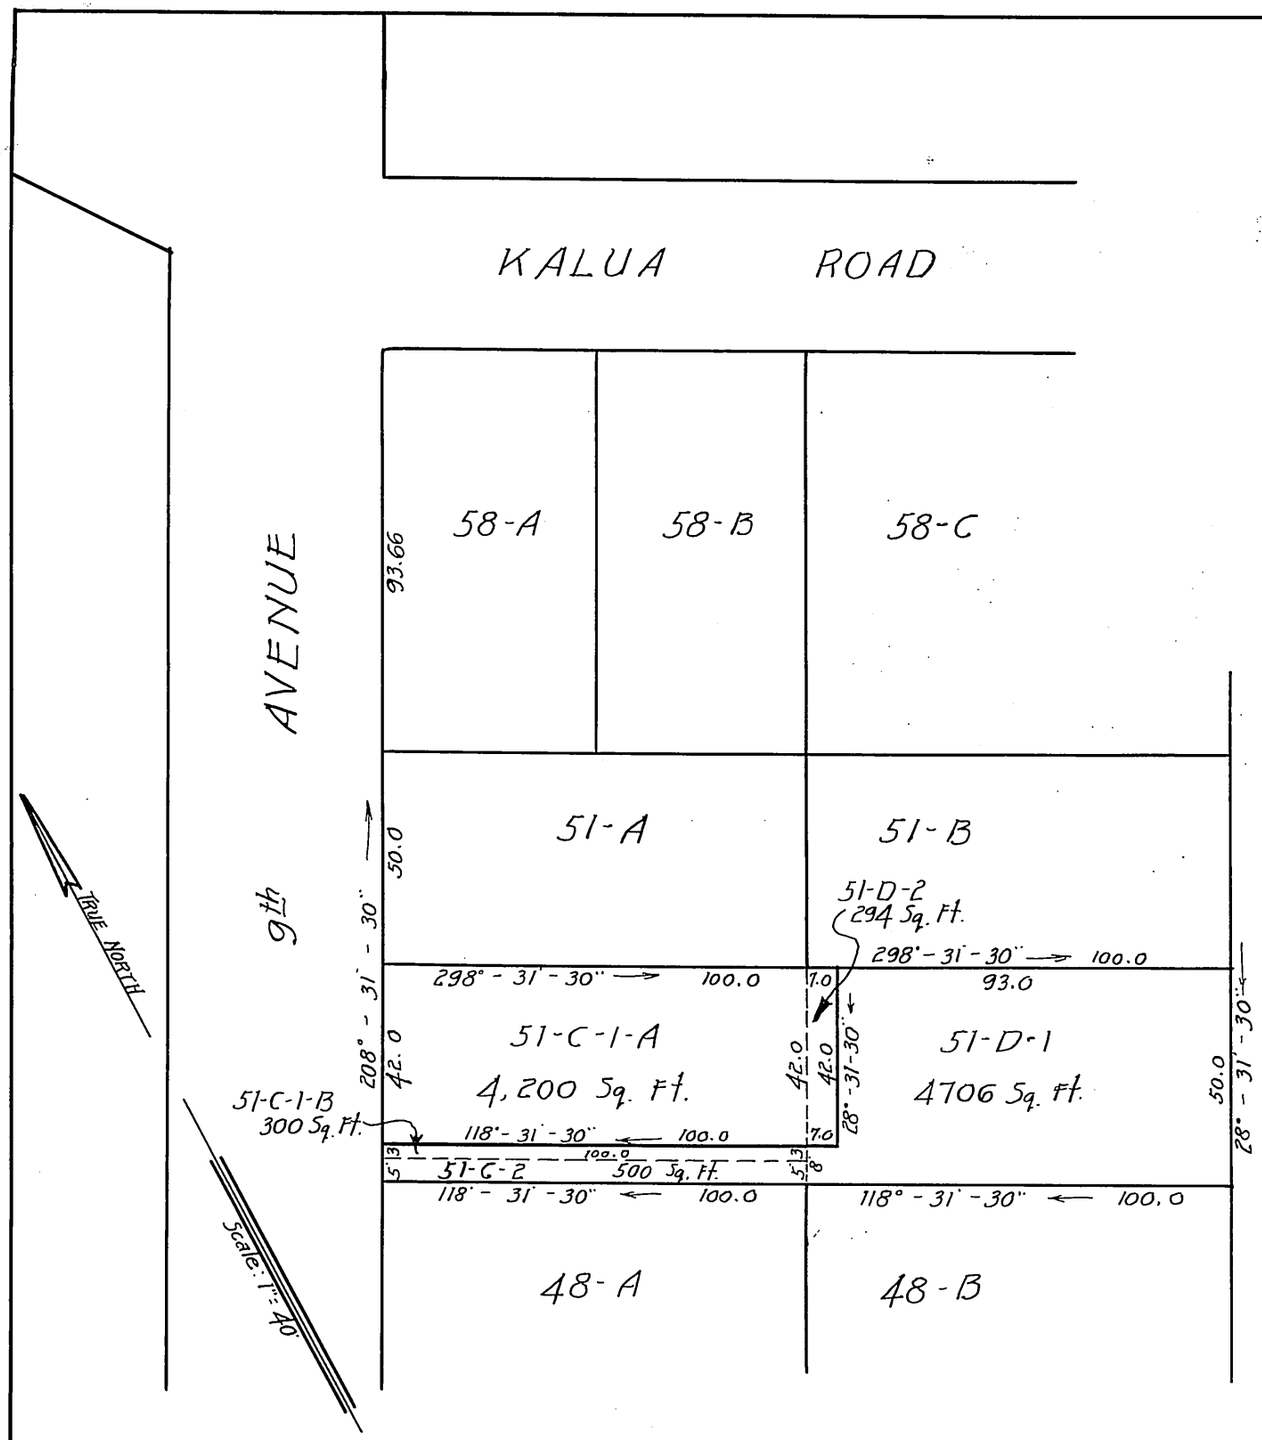

LAND COURT

TERRITORY OF HAWAII

SUBDIVISION OF LOT 51-D OF THE SUBDIVISION OF LOT 51 INTO LOTS 51-D-1 AND 51-D-2 AND THE SUBDIVISION OF LOT 51-C-1 OF THE SUBDIVISION OF LOT 51-C OF THE SUBDIVISION OF LOT 51 INTO LOTS 51-C-1-A AND 51-C-1-B OF THE RE-SUBDIVISION OF LOTS 1 to 31, 37 to 42, 47 to 52, AND 57 to 60 OF THE SUBDIVISION OF LOT 1 OF LAND COURT APPLICATION Nº 284

Palolo Valley, Honolulu, Oahu, T. H

Scale: 1 in. = 40 ft.

HONOLULU, T. H.
Sept. 9, 1929.

WRIGHT, HARVEY & WRIGHT,
By: Stanley Wright
Surveyor & maker of plan,
419 Dillon Bldg.

AMERICAN HAWAIIAN DEVELOPMENT CO., LTD.
By: [illegible] Owner
Treasurer

I hereby certify that the map hereon being a Subdivision of Lot 51-D of the Subdivision of Lot 51 and the Subdivision of Lot 51-C-1 of the Subdivision of Lot 51-C of the Subdivision of Lot 51 of the Subdivision of Land Court Application No. 284 has been examined and verified and found to be correct.

Honolulu, T.H.
Sept. 16, 1929.

Robert D. King
Surveyor, Territory of Hawaii.

APPROVED:-
Sept. 16, 1929.

A E Steadman
Judge of the Land Court.

Filed Sept 11, 1929
C M Mulholland
Asst. Registrar