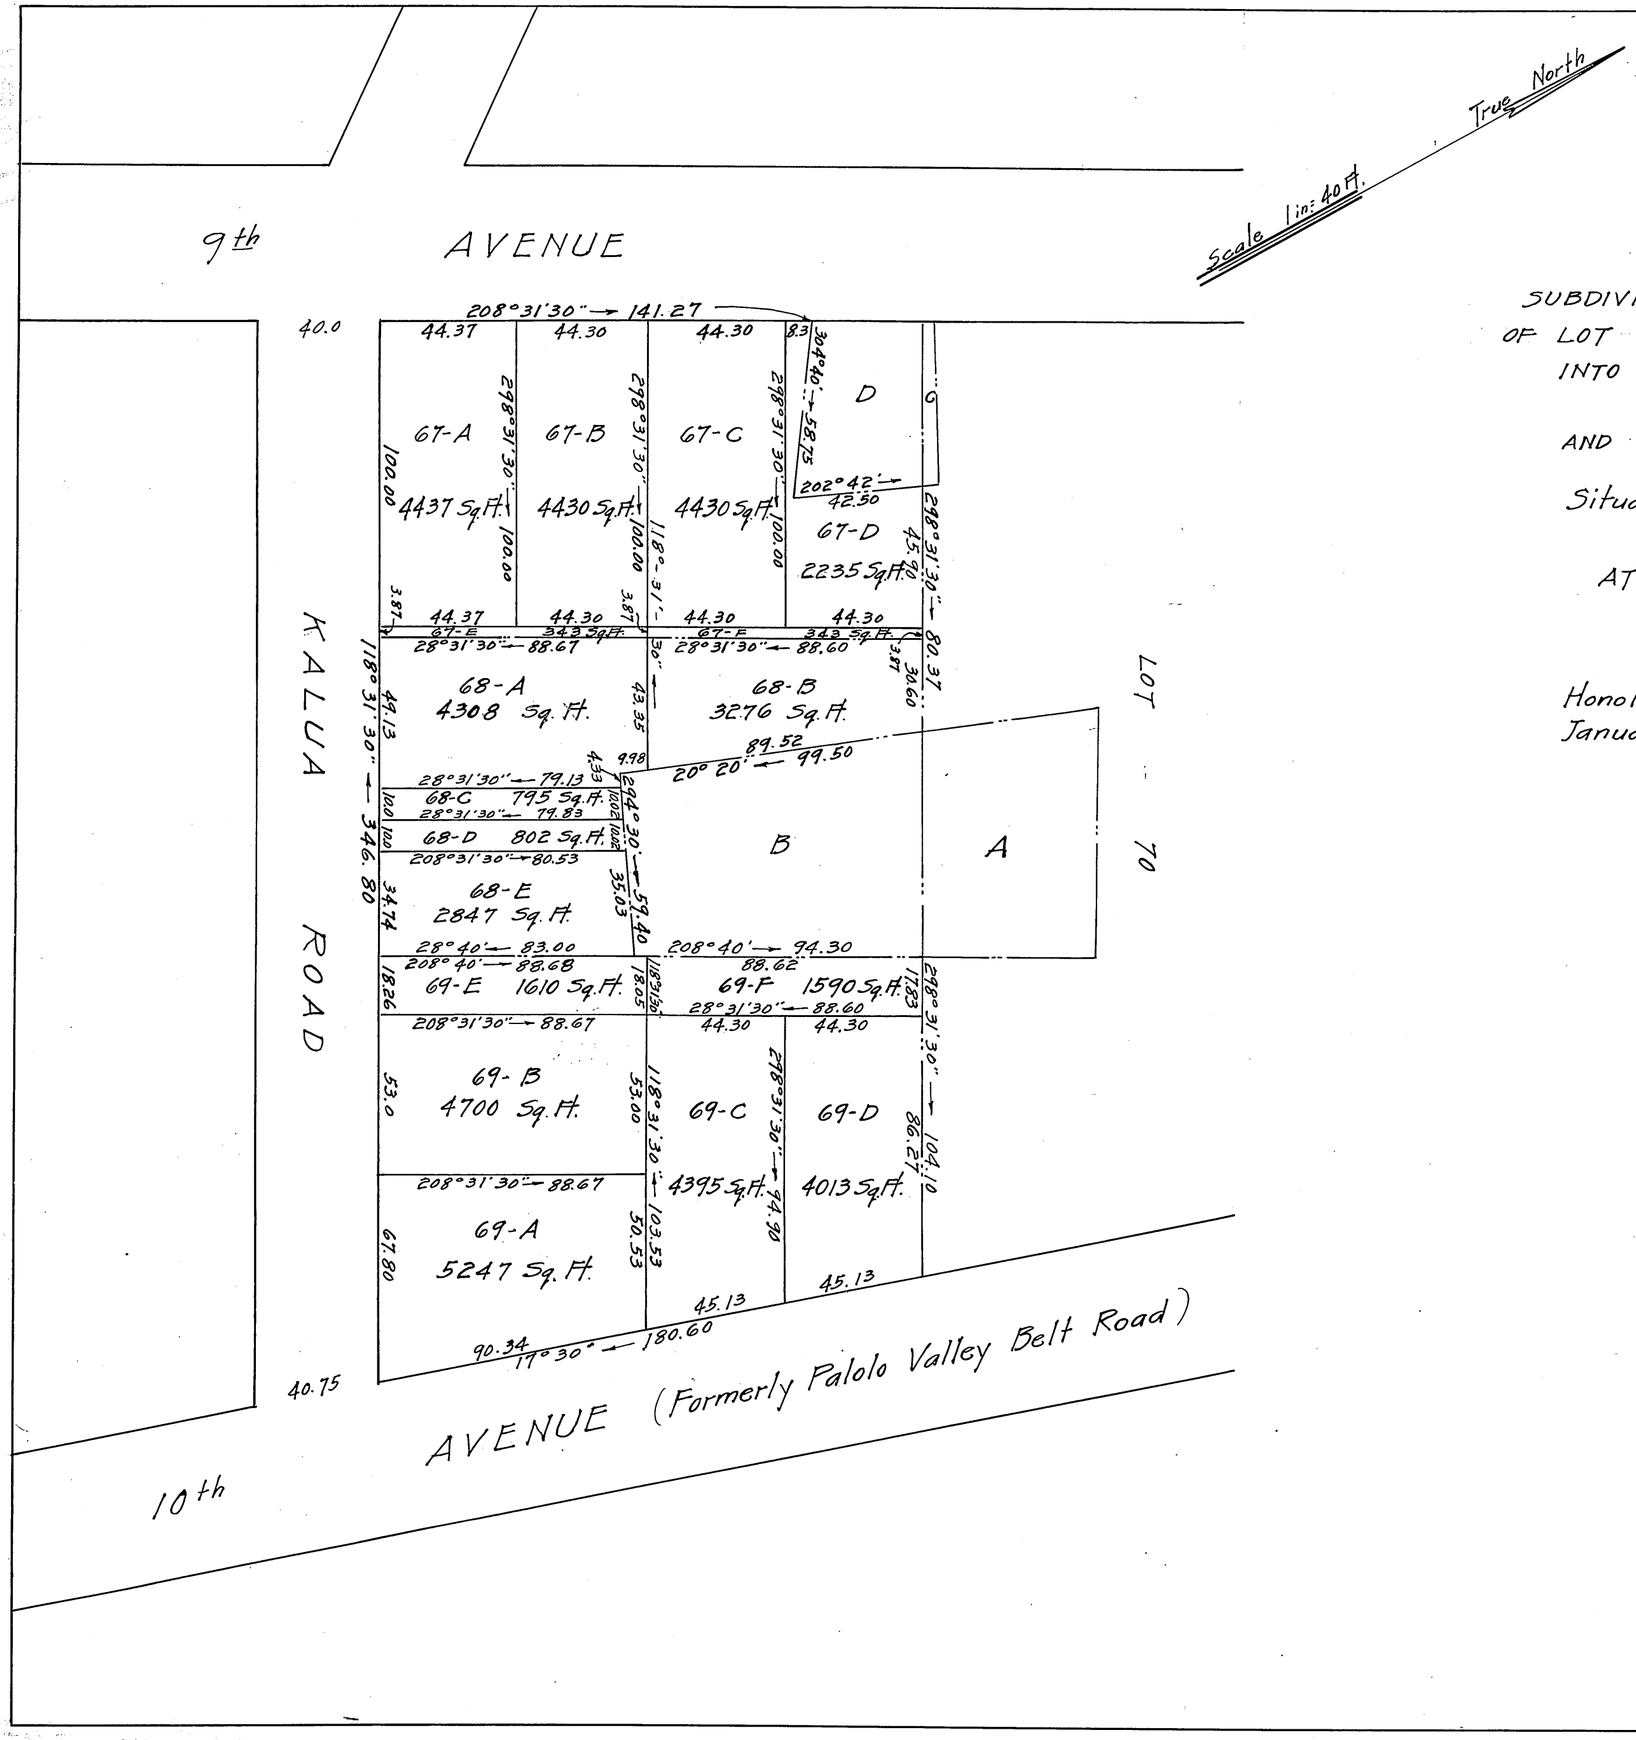

LAND COURT
TERRITORY OF HAWAII

SUBDIVISION OF LOTS 67, 68 AND 69 OF THE SUBDIVISION OF LOT 1 OF LAND COURT APPLICATION Nº 284
INTO LOTS 67-A TO 67-F INCLUSIVE
LOTS 68-A TO 68-E INCLUSIVE
AND LOTS 69-A TO 69-F INCLUSIVE

Situated on the Northeast side of Kalua Road between 9th and 10th Avenues
AT PALOLO VALLEY, HONOLULU, OAHU, T.H.
Scale: 1 Inch = 40 Feet.

Honolulu, T.H.
January 28, 1930

CAIN AND AWANA
By R. Y. Awana
Surveyor & Maker of Plan
Kerr Bldg - 1061 Alakea St.

Owner — Ideal Finance and Mortgage Company Ltd
By J. P. Medeiros President

I hereby certify that the map hereon being a subdivision of Lots 67, 68 and 69 of the subdivision of Lot 1 of Land Court Application No 284 has been examined and verified found to be correct.

Honolulu, T.H.
February 10, 1930.

Robert D. King
Surveyor Territory of Hawaii

APPROVED :- February 10, 1930.

A. E. Steedman
Judge of the Land Court

Filed Jan. 31, 1930
Abraham W. Akana
Assistant Registrar