LAND COURT

TERRITORY OF HAWAII

SUBDIVISION OF LOT 80, LAND COURT APPLICATION 284 AS SHOWN ON MAP 3 ON FILE WITH THE ASSISTANT REGISTRAR OF THE LAND COURT IN THE OFFICE OF THE REGISTRAR OF CONVEYANCES AT HONOLULU, T.H. INTO LOTS 80-A and 80-B.

situate at Palolo, Honolulu, Kona, Oahu, T.H.

Scale = 1 in. = 100 ft.

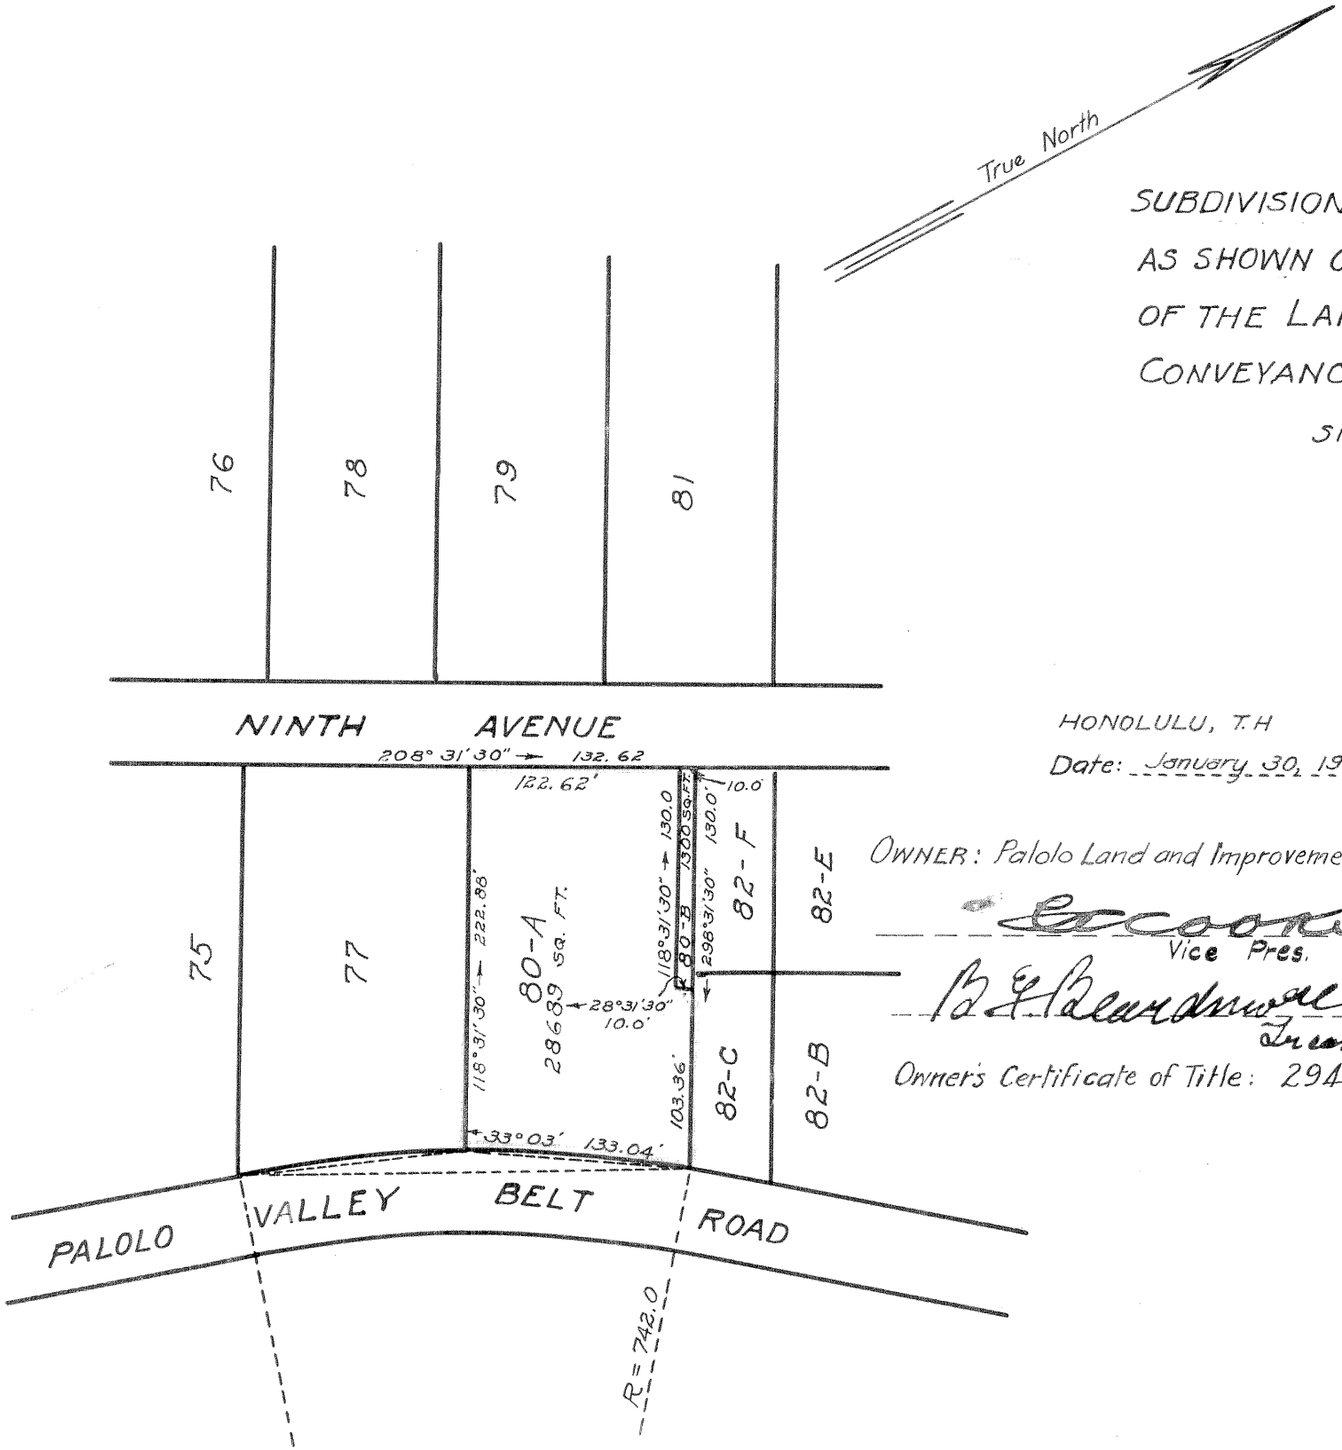

HONOLULU, T.H

Date: January 30, 1932.

OWNER: Palolo Land and Improvement Co. Ltd.

E. Cooke
Vice Pres.

B. F. Dillingham
Treasurer

Owner's Certificate of Title: 2942

DEPARTMENT OF PUBLIC WORKS
CITY & COUNTY OF HONOLULU
BUREAU OF PLANS, SURVEYS & IMPROVEMENTS

APPROVED: R. S. Mowry
Engineer Bureau of Plans, Surveys & Improvements

APPROVED: H. A. Rawlins
Chief Engineer, Department of Public Works

BY J. H. Loader
Surveyor and Maker of Plan.
Surveyor's Registered Certificate No. 211

I hereby certify that the map hereon being a subdivision of Land Court Application 284, as herein entitled, has been examined and verified and found to be correct, and that it has been approved by Order of the Judge of the Land Court dated March 31, 1932.

Honolulu, T. H.
March 31, 1932.

Robert D. King
Surveyor, Territory of Hawaii

Filed Mar. 22, 1932
Abraham K. Akana
Assistant Registrar