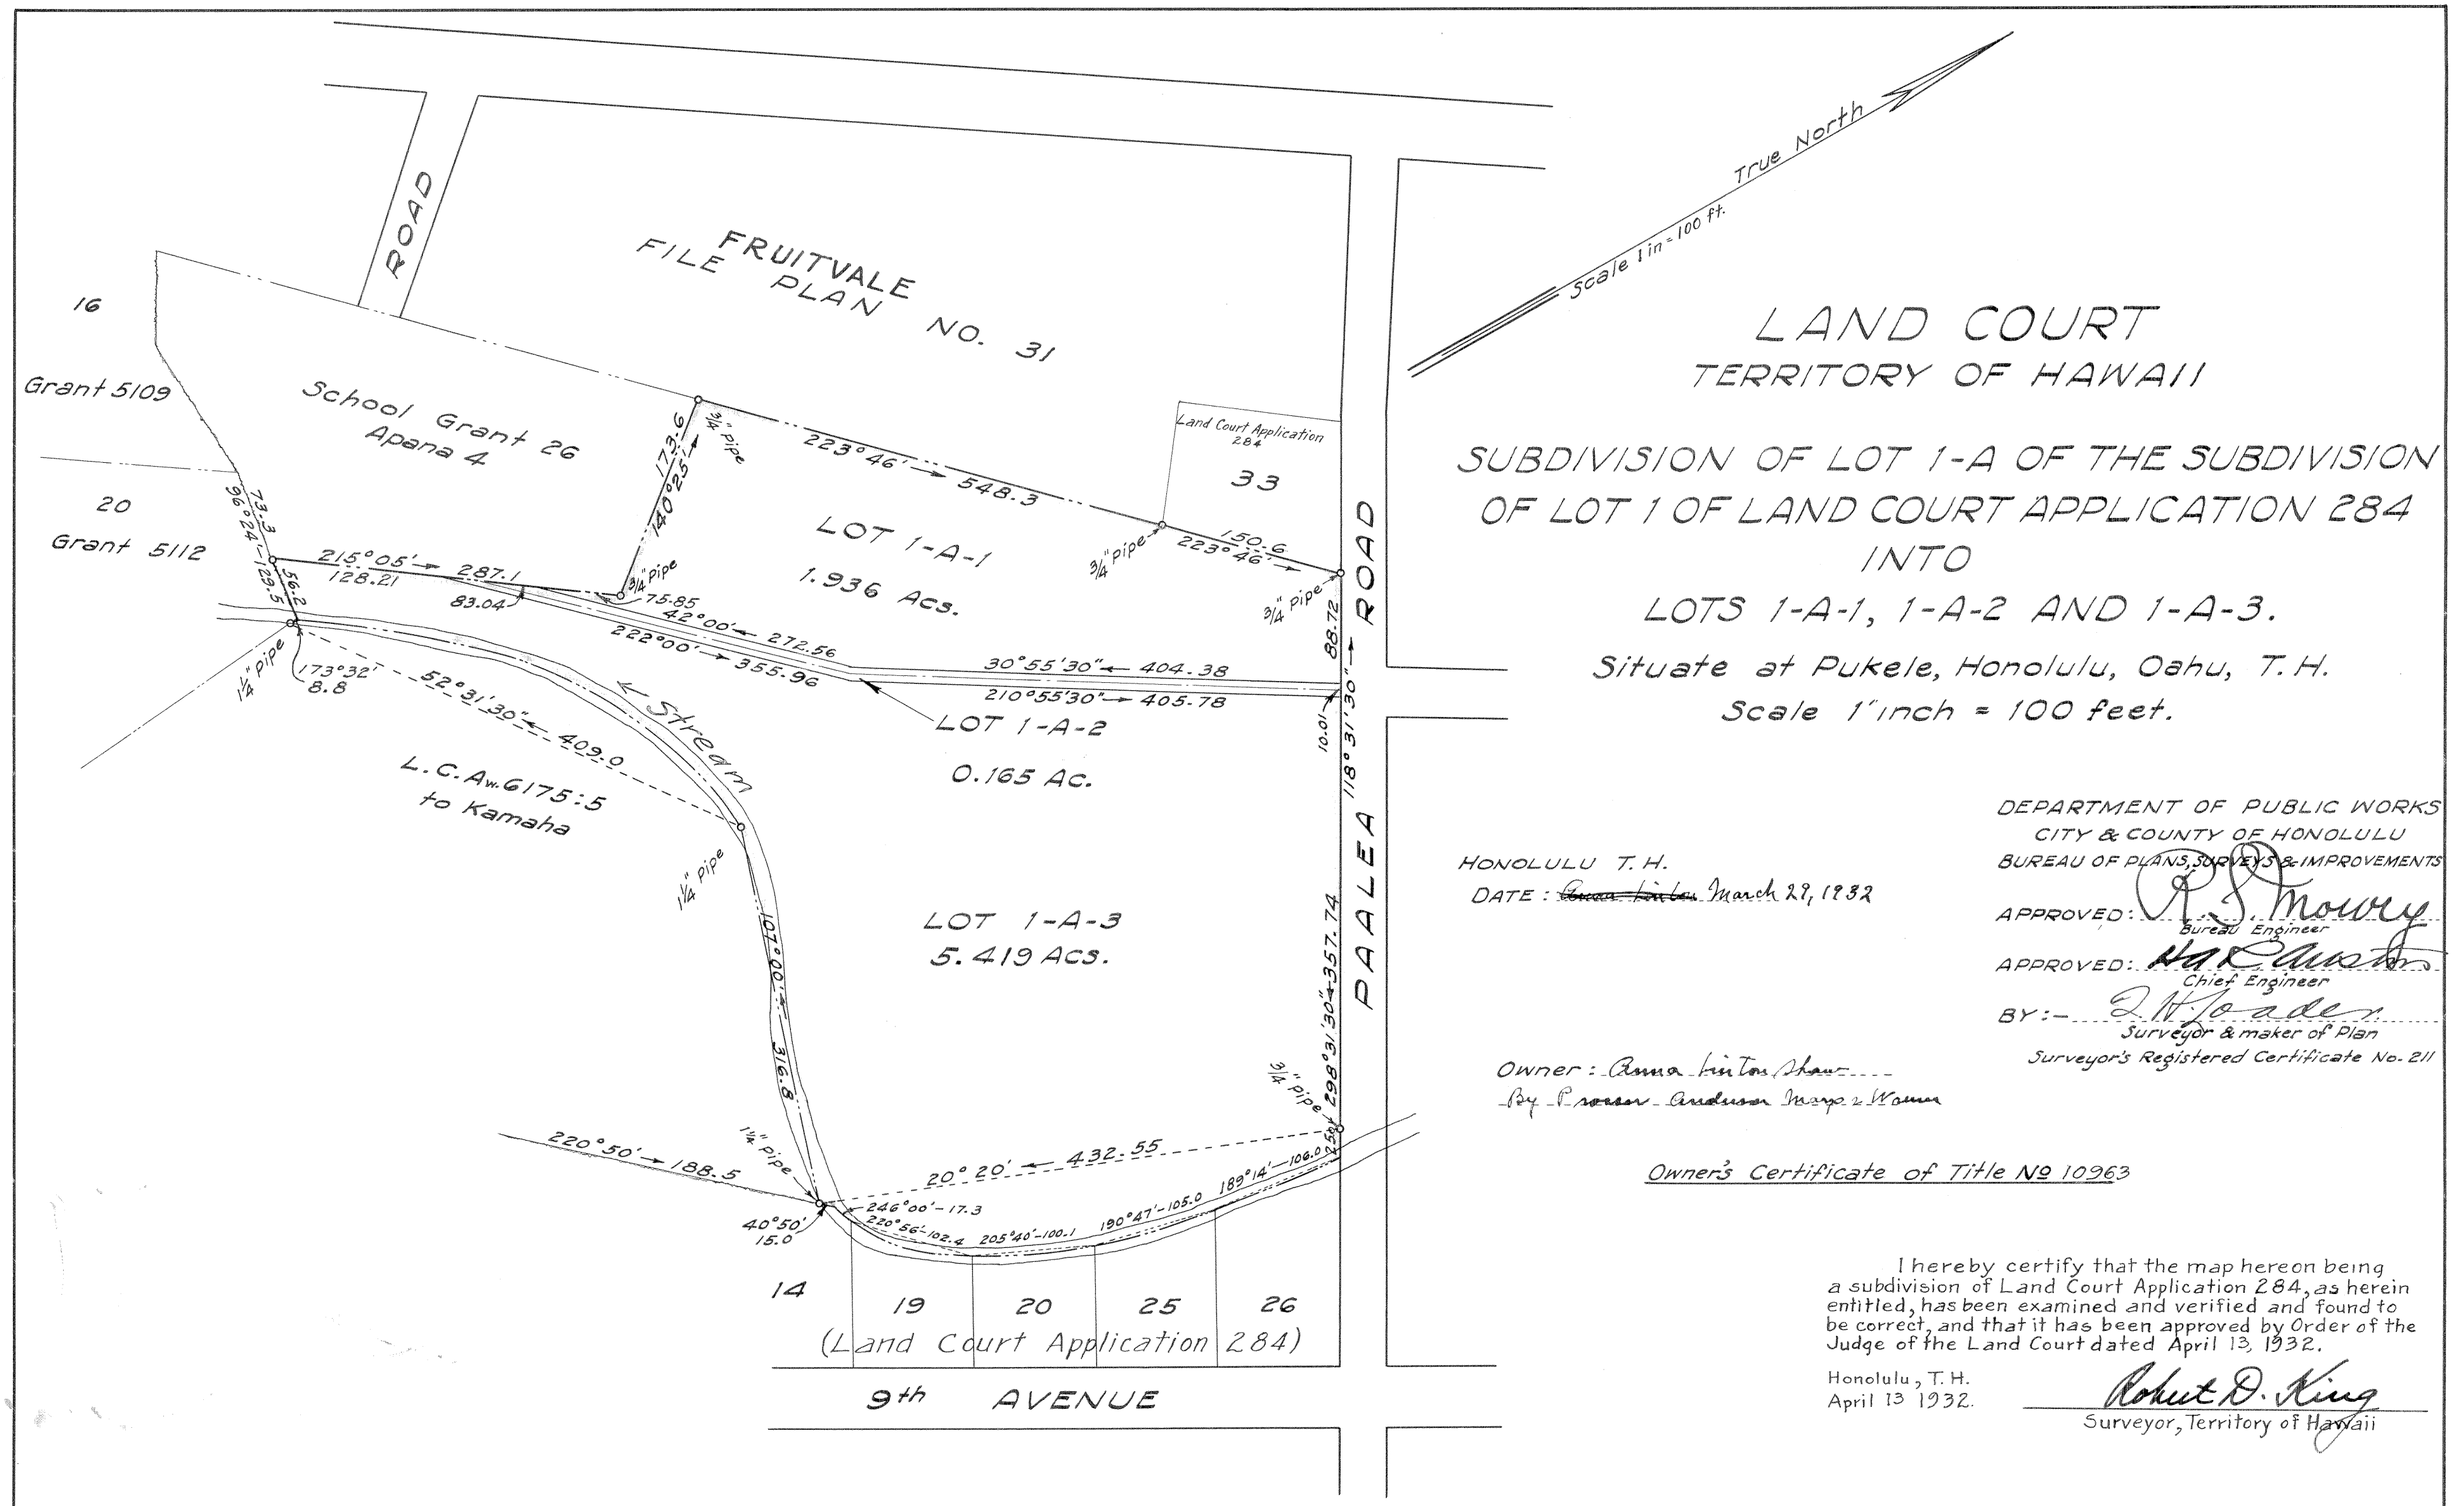

LAND COURT
TERRITORY OF HAWAII

SUBDIVISION OF LOT 1-A OF THE SUBDIVISION OF LOT 1 OF LAND COURT APPLICATION 284 INTO

LOTS 1-A-1, 1-A-2 AND 1-A-3.

Situate at Pukele, Honolulu, Oahu, T. H.

Scale 1" inch = 100 feet.

HONOLULU T. H.

DATE: ~~June 1, 1931~~ March 29, 1932

DEPARTMENT OF PUBLIC WORKS
CITY & COUNTY OF HONOLULU
BUREAU OF PLANS, SURVEYS & IMPROVEMENTS

APPROVED: R. S. Mowry
Bureau Engineer

APPROVED: H. A. Cannon
Chief Engineer

BY:— L. W. Loader
Surveyor & maker of Plan
Surveyor's Registered Certificate No. 211

Owner: Anna Linton Shaw
By P. Jensen Anderson Mary E. Wonna

Owner's Certificate of Title No 10963

I hereby certify that the map hereon being a subdivision of Land Court Application 284, as herein entitled, has been examined and verified and found to be correct, and that it has been approved by Order of the Judge of the Land Court dated April 13, 1932.

Honolulu, T. H.
April 13 1932.

Robert D. King
Surveyor, Territory of Hawaii

Filed Mar. 31, 1932
Abraham W. Akana
Assistant Registrar