MAP 41

LAND COURT

TERRITORY OF HAWAII

SUBDIVISION OF LOTS 6-A and 8-C, LAND COURT APPLICATION 284 AS SHOWN ON MAP 4 ON FILE WITH THE ASSISTANT REGISTRAR OF THE LAND COURT IN THE OFFICE OF THE REGISTRAR OF CONVEYANCES AT HONOLULU, T. H. INTO

LOTS 6-A-1, 6-A-2, 8-C-1, & 8-C-2

Situate at Palolo, Honolulu, Kona, Oahu, T. H.

Scale: 1 inch = 40 feet

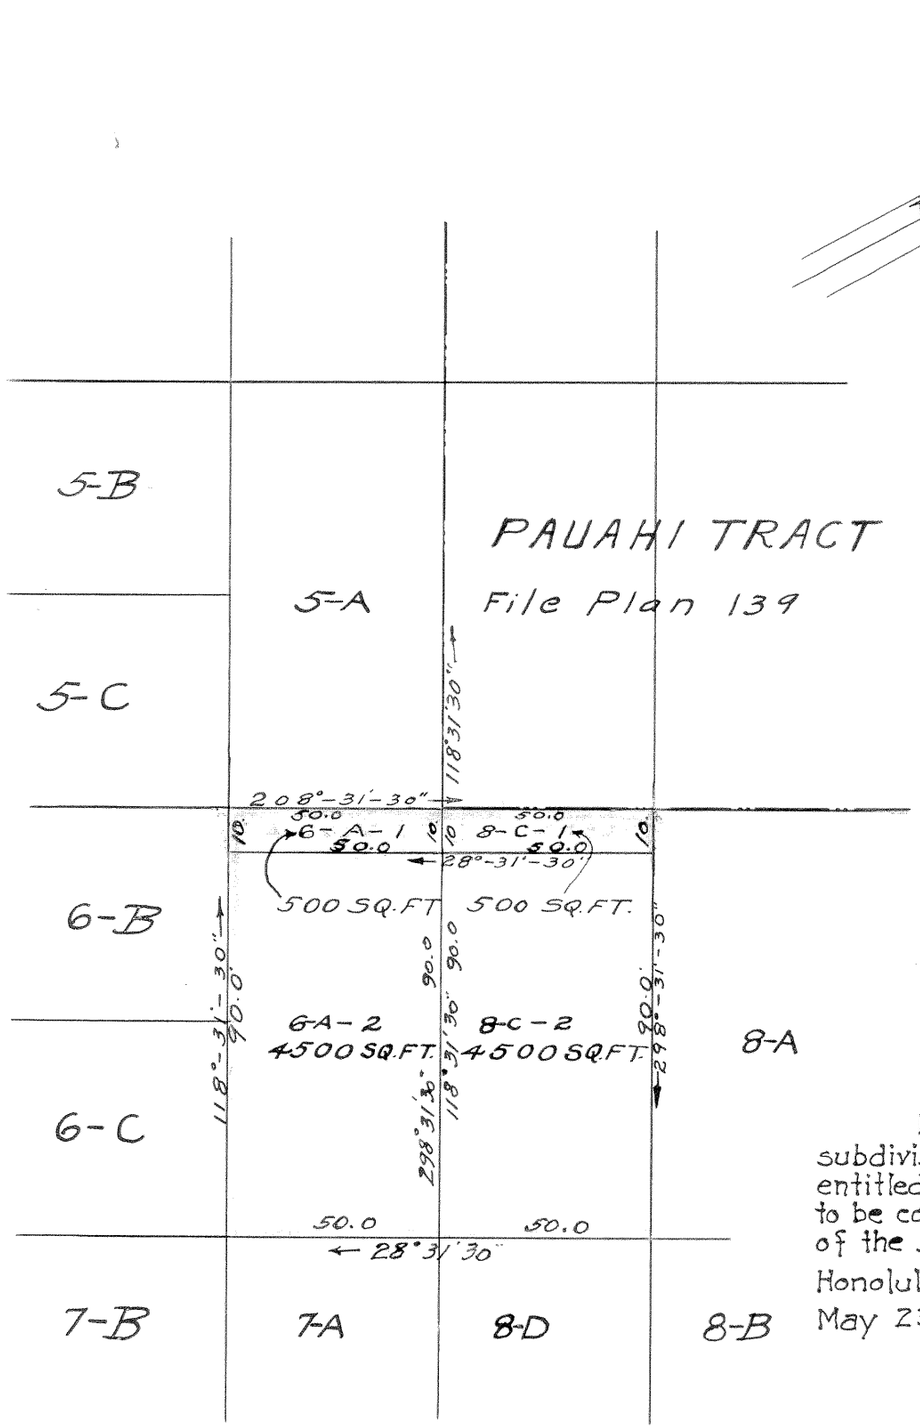

HONOLULU, T. H.
DATE: December 23, 1931

DEPARTMENT OF PUBLIC WORKS
CITY & COUNTY OF HONOLULU
BUREAU OF PLANS, SURVEYS AND IMPROVEMENTS

APPROVED R. S. Mowry
ENGINEER BUREAU OF PLANS SURVEYS & IMPROVEMENTS

APPROVED H. A. R. Carter
CHIEF ENGINEER - DEPARTMENT OF PUBLIC WORKS

BY: D. H. Loader.
SURVEYOR AND MAKER OF PLAN.
Surveyor's Registered Certificate: 211.

OWNER Thz Fo Farm
Thz Fo Farm
Owner's Certificate of Title No. 2182

I hereby certify that the map hereon being a subdivision of Land Court Application 284, as herein entitled, has been examined and verified and found to be correct, and that it has been approved by Order of the Judge of the Land Court dated May 23, 1932.

Honolulu, T. H.
May 23, 1932.

Robert D. King
Surveyor, Territory of Hawaii.

Filed May 13, 1932
Abraham W. Akana
Assistant Registrar