MAP 45

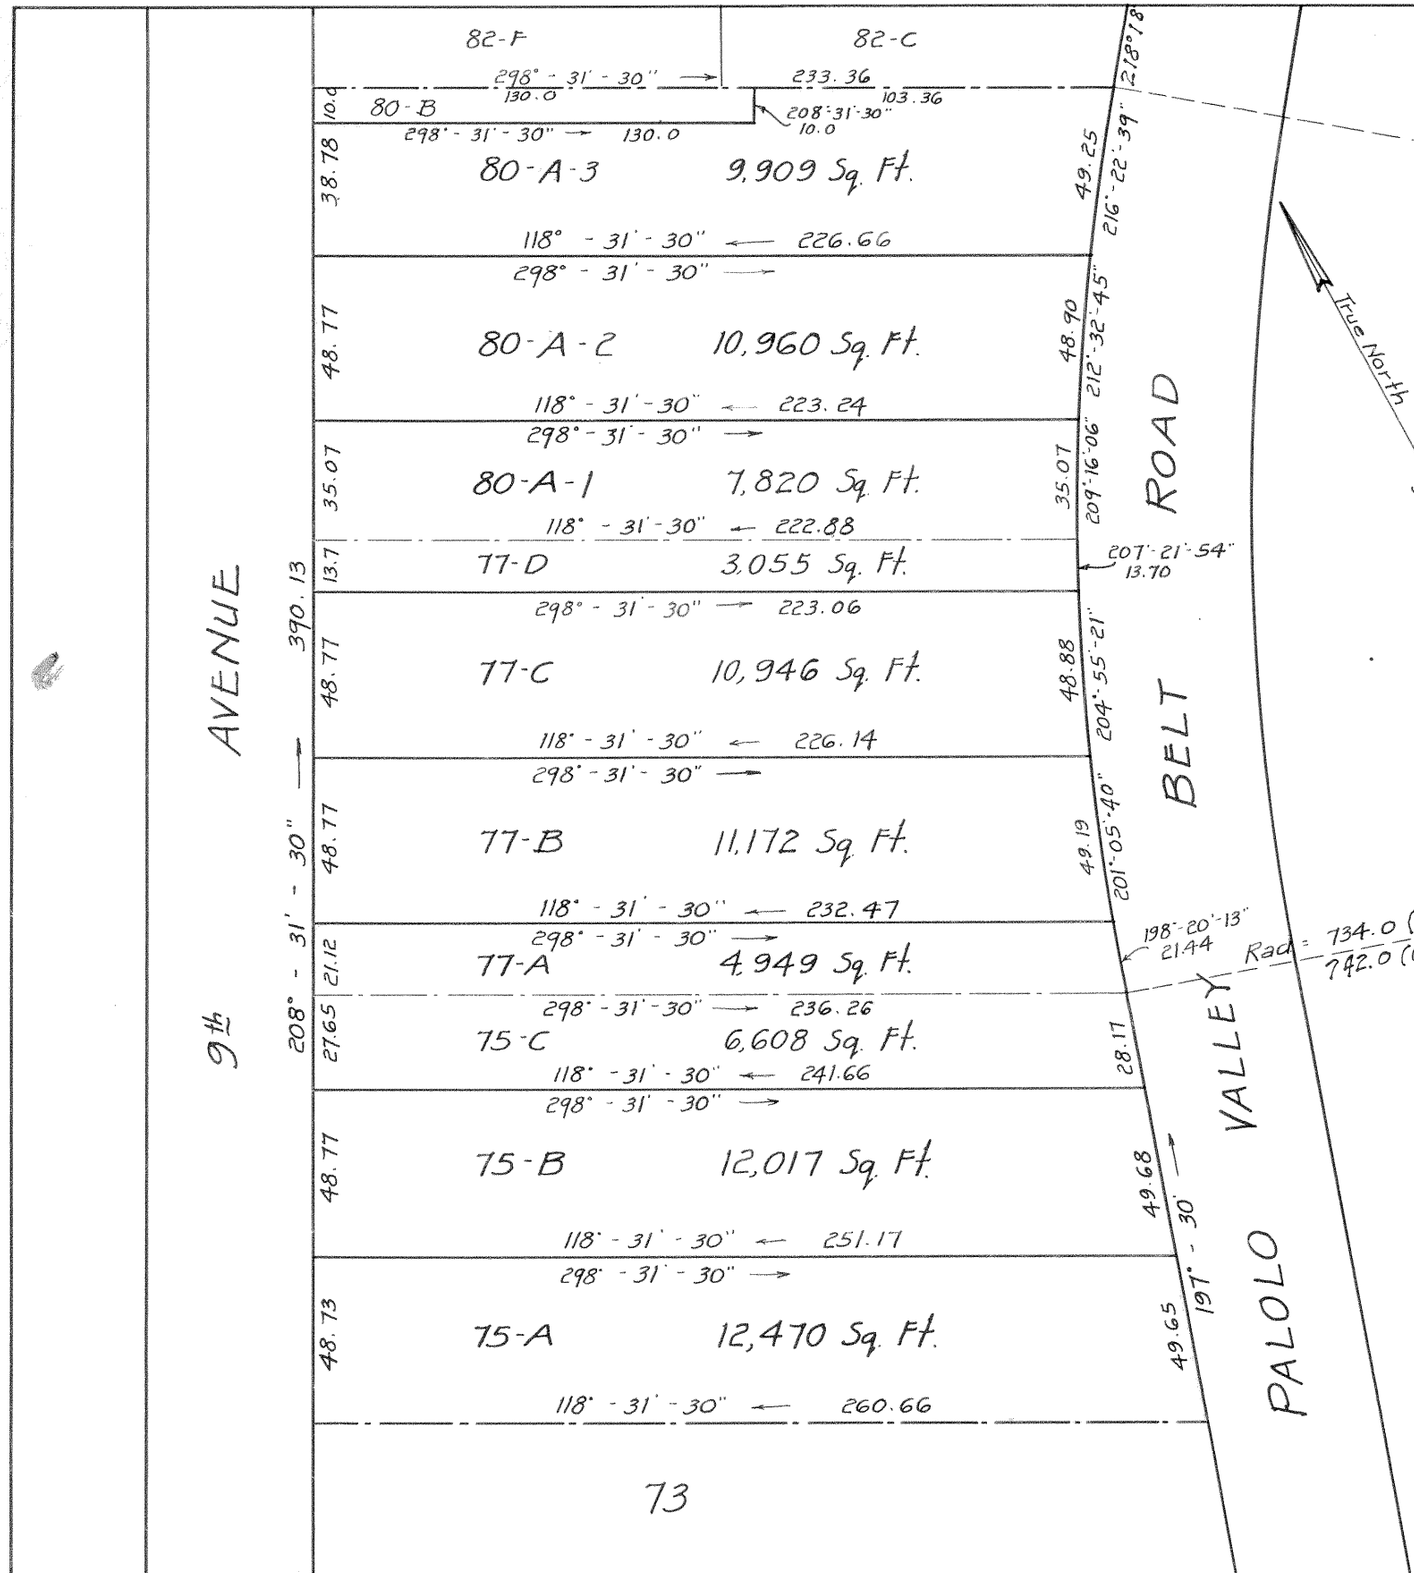

LAND COURT

TERRITORY OF HAWAII

LAND COURT APPLICATION 284

SUBDIVISION OF LOTS 75 AND 77 AS SHOWN ON MAP 2 INTO LOTS 75-A, 75-B, 75-C, 77-A, 77-B, 77-C AND 77-D, AND

SUBDIVISION OF LOT 80-A, AS SHOWN ON MAP 29, INTO LOTS 80-A-1, 80-A-2 AND 80-A-3.

PALOLO VALLEY, HONOLULU, OAHU, T. H.

Scale: 1 in. = 50 ft.

Honolulu, T.H.
June 30, 1933.

WRIGHT, HARVEY & WRIGHT,
By Stanley Wright
Surveyor & maker of plan
Registered Certificate 8-S
419 S. M. Damon Bldg.

NOTE: The above Maps referred to by number are on file in the Office of the Assistant Registrar of the Land Court at Honolulu, T. H.

OWNER: Palolo Land and Improvement Co. Ltd.

E. L. Cooke, Vice President
B. F. Beardmore, Treasurer

Owner's Certificate of Title: 2942.

I hereby certify that the map hereon being a subdivision of Land Court Application 284, as herein entitled, has been examined and checked as to form and mathematical correctness and that it has been approved by Order of the Judge of the Land Court dated July 21, 1933.

Honolulu, T.H.
July 21, 1933.

W. Bailey
Surveyor, Territory of Hawaii.

Filed July 13, 1933
Abraham F. Akana
Assistant Registrar